

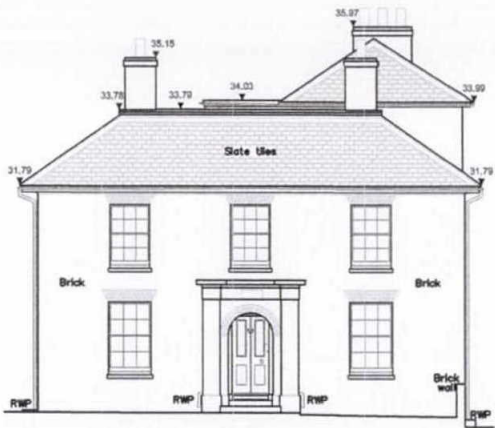
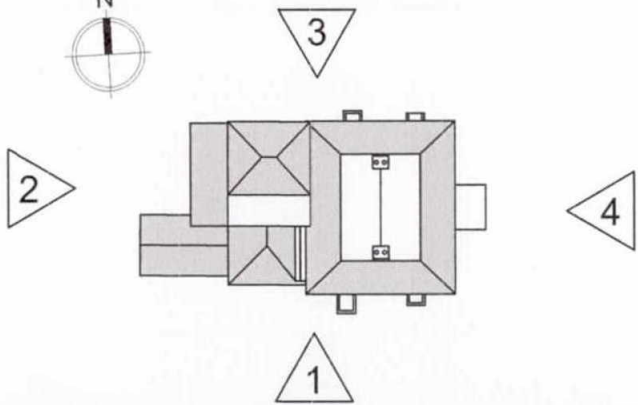


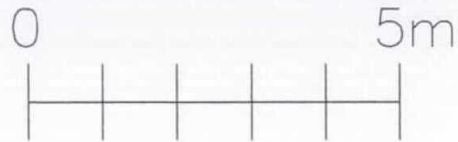

Elevation 4

Datum Line 23.00m

EXISTING

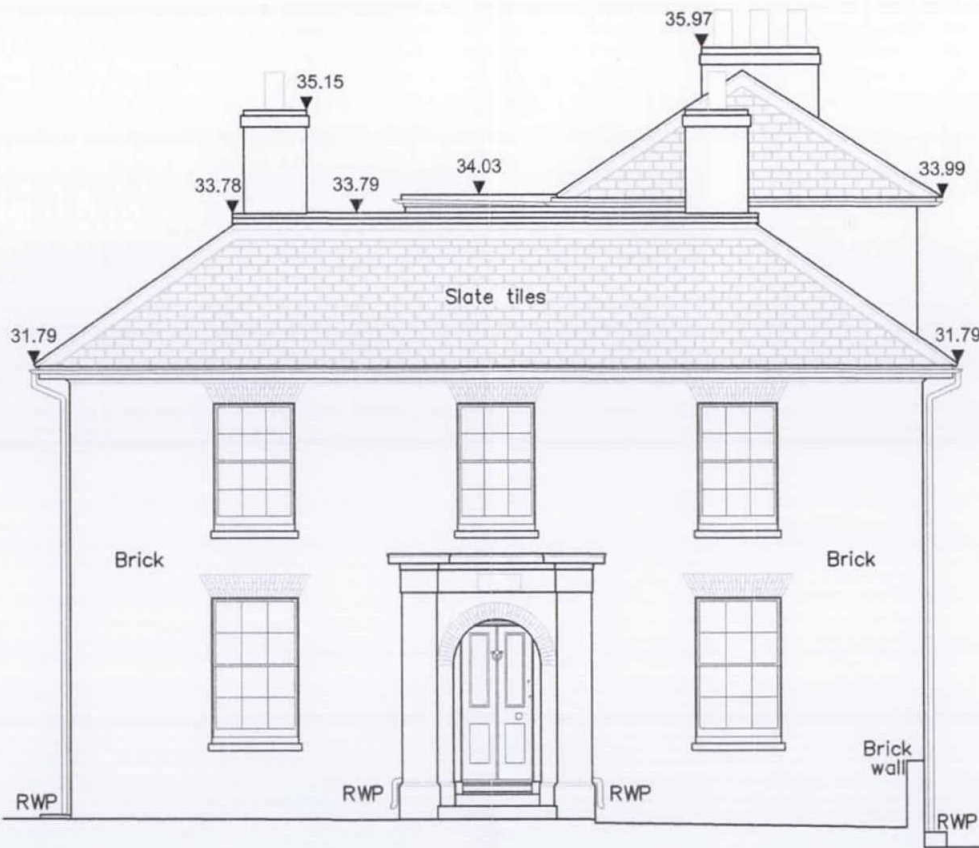

Elevation 4

Datum Line 23.00m

PROPOSED (AS EXISTING)

Rev. | Date | Details

Project:	Content:	North:	Notes:
Manor Court HMO	Manor Lodge		Figured dimensions to be used in preference to scaled. The Contractor is to check all site dimensions and setting-out and obtain the Architect's instructions in respect of any discrepancy revealed before work is put in hand.
High Street	Elevation 4 East Facing	Drawn By: TH	Description or illustration of proprietary systems or products is not to be taken as license in respect of patents or copyright involved or royalties due.
Harmondsworth	Based on Survey Provided by MK Surveys	Date: APR15	All rights in drawing and design are reserved to the Architect.
		Scale: 1:100@A3	Copyright; not to be reproduced without the Architect's permission.
		Rev: -	Subject to survey

The Old School House Bridge Road Hunton Bridge
Kings Langley Hertfordshire WD4 8RQ
T 0 1 9 2 3 2 6 7 4 8 8
wakelin-admin@wakelin.co.uk
www.wakelin.co.uk

© Wakelin Associates 2016



Wakelin Associates
Architects

MC/16/HMO/L09