

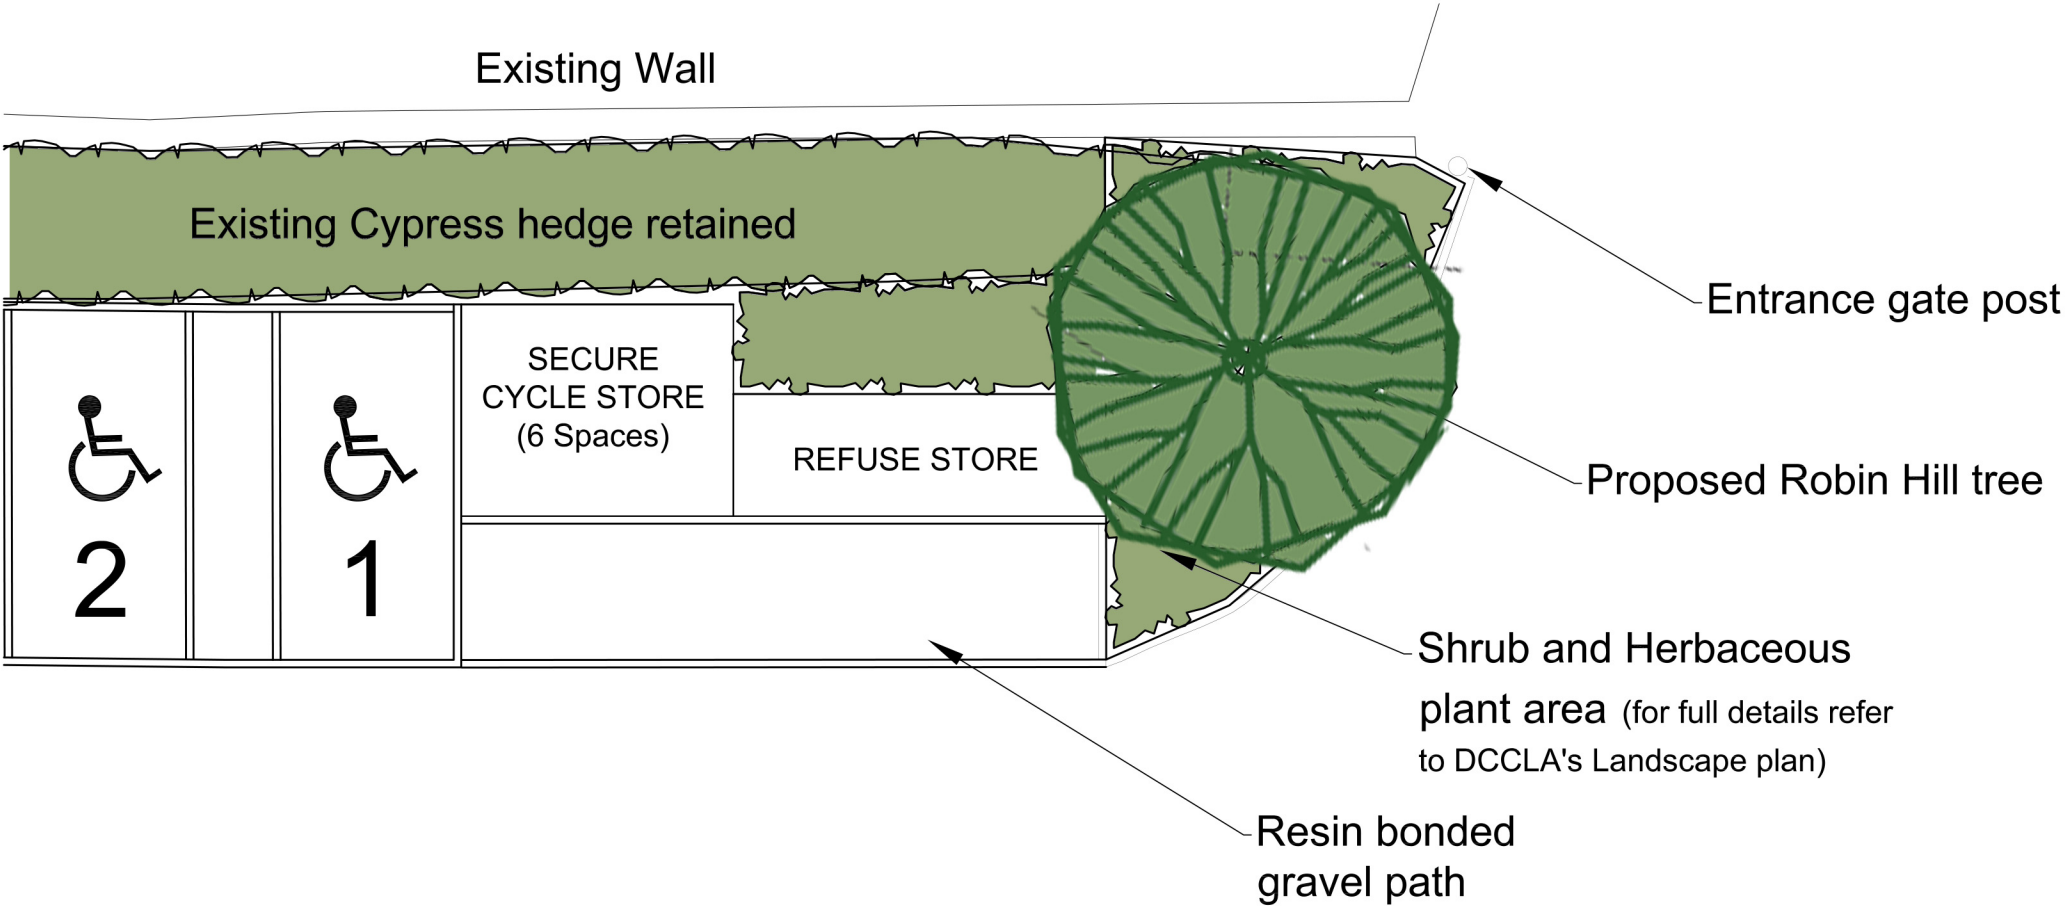


Change of Use to HMO

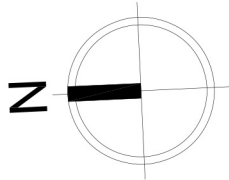

SECURE CYCLE STORE (6 Spaces)


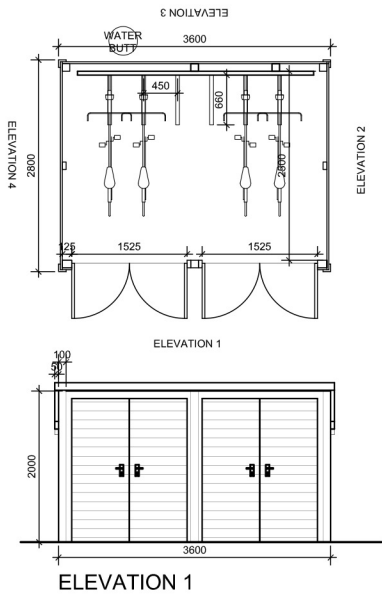


TIMBER FRAME CYCLE STORE ON CONCRETE BASE WITH TIMBER CLADDING AND SINGLE PLY MEMBRANE ROOF FINISH

TIMBER DOORS FITTED WITH A SECURE LOCKING SYSTEM TO SBD STANDARDS


BROXAP SOUNDWELL CYCLE RACK SYSTEM OR SIMILAR

NIGHTTIME LIGHTING - LIGHT FITTING TO BE VANDAL RESISTANT AND ENERGY EFFICIENT

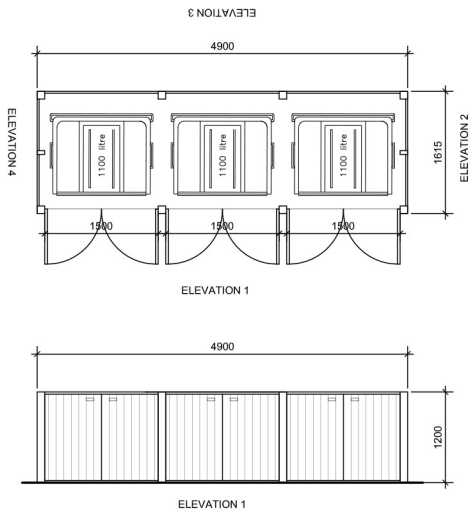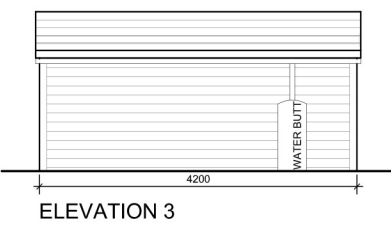

REFUSE STORE

OPEN TOP TIMBER REFUSE ENCLOSURE ON CONCRETE BASE WITH VERTICAL TIMBER BOARDING AND SLATED DOORS. CONTAINS 3 X 1100L REFUSE BINS

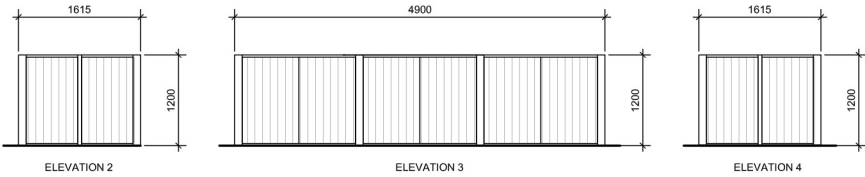

Rev.	Date	Details	Content:	North:	Notes:
Project:			Manor Lodge		
Manor Court HMO			Proposed Cycle and		
High Street			Refuse Store		
Harmondsworth					
Drawn By:	Date:				
TH	MAY16				
Scale:	Rev:				
1:100@A3	-				

The Old School House Bridge Road Hunton Bridge
Kings Langley Hertfordshire WD4 8RQ
T 0 1 9 2 3 2 6 7 4 8 8
wakelin-admin@wakelin.co.uk
www.wakelin.co.uk
© Wakelin Associates 2016



Wakelin Associates
Architects

MC/16/HMO/L10