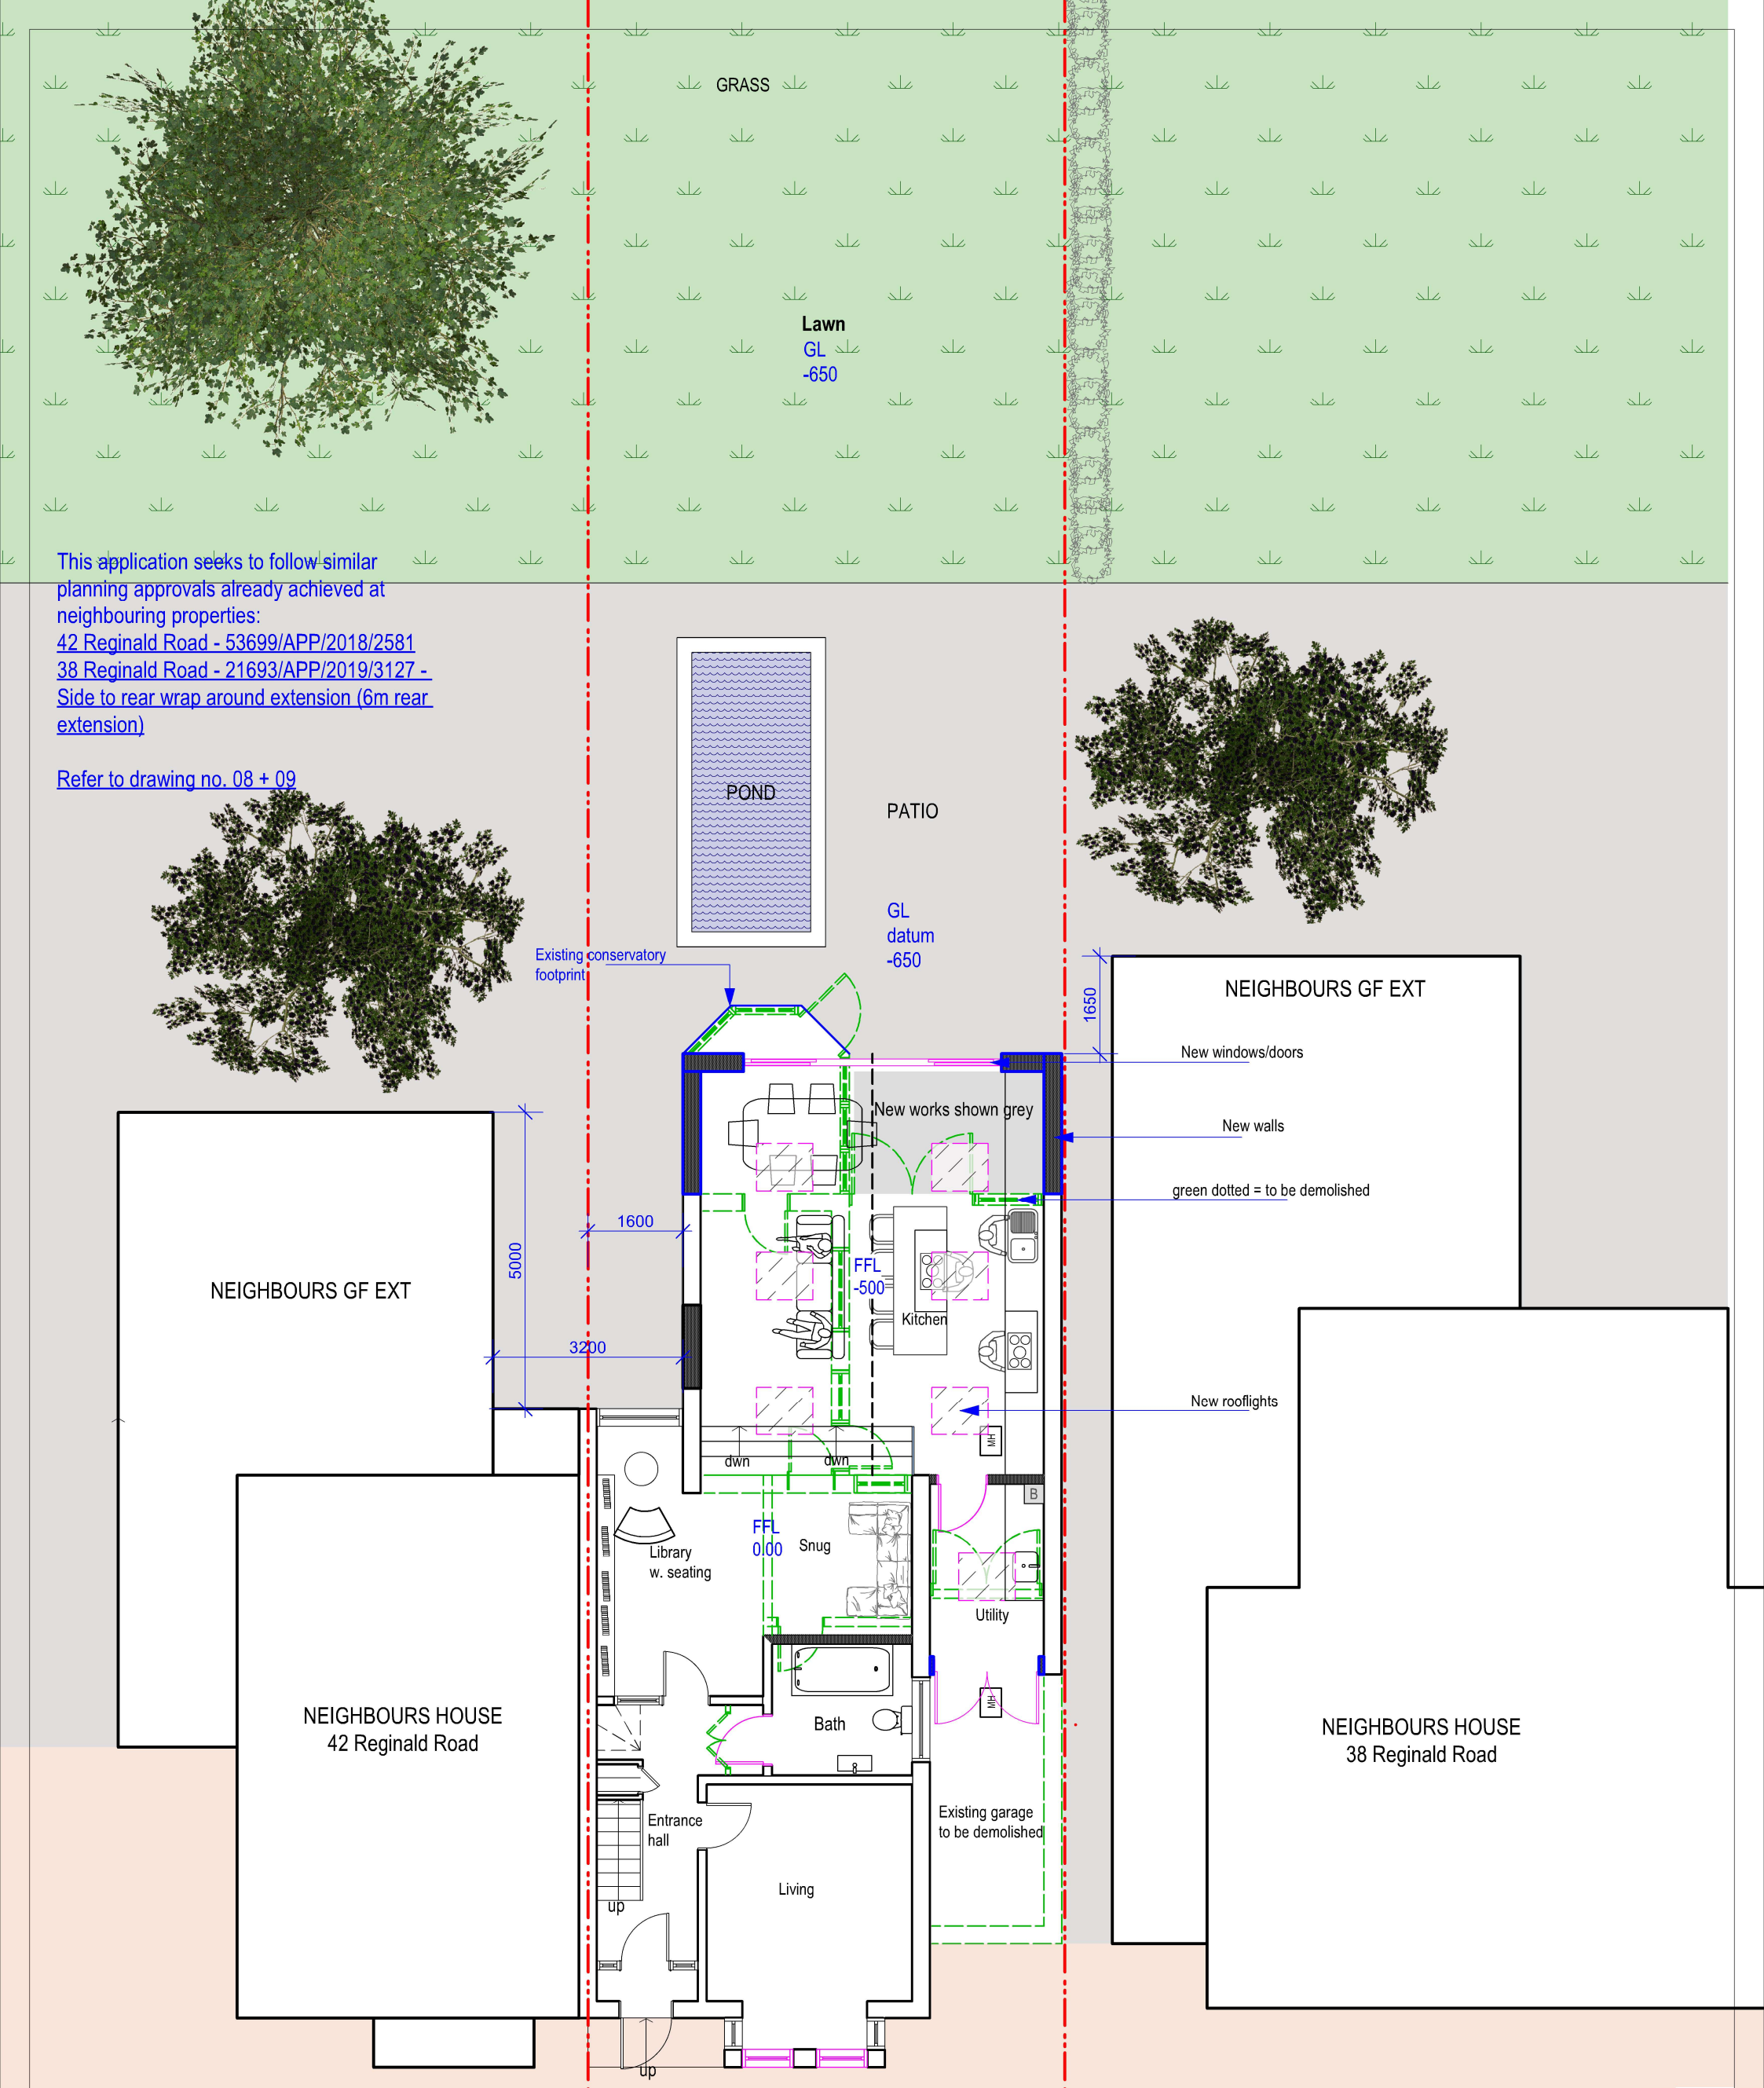

10

PROP GF PLAN

Scale: 1:100

PROPOSED

Purpose - Householder planning application

scale - 1 : 100 @ A3

SSK ARCHITECTS
tel : 0796 222 3141
email : sandeep@sskarchitects.co.uk

9m 8m 7m 6m 5m 4m 3m 2m 1m 0

All dimensions to be checked on site. All omissions & discrepancies to be reported to the designer.	PROJECT: 40 Reginald Road, Northwood, HA6 1EE	DATE: 25/11/2022
© SSK architects owns the copyright of this drawing which must not be reproduced in whole or part without the written permission.	DWG NO: PROP GF 10	REVISION: