NOTES
ALL DIMENSIONS TO BE CHECKED ON SITE

Front Elevation

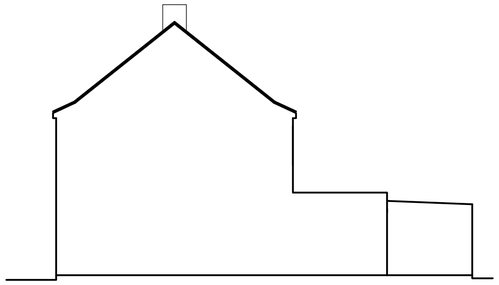

Side Elevation

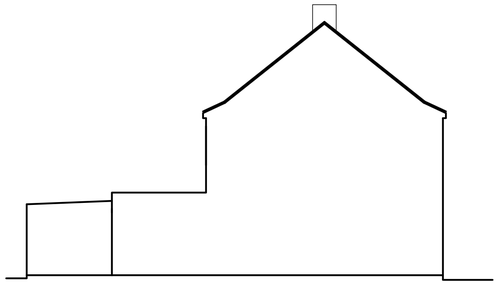

Side Elevation

Rear Elevation

Scale 1:1250

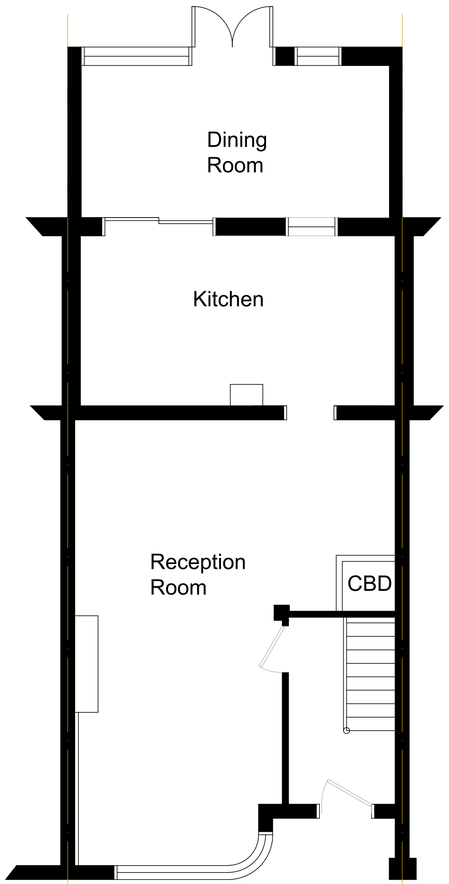

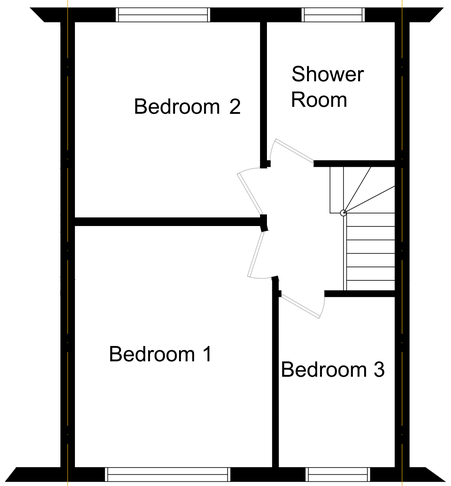

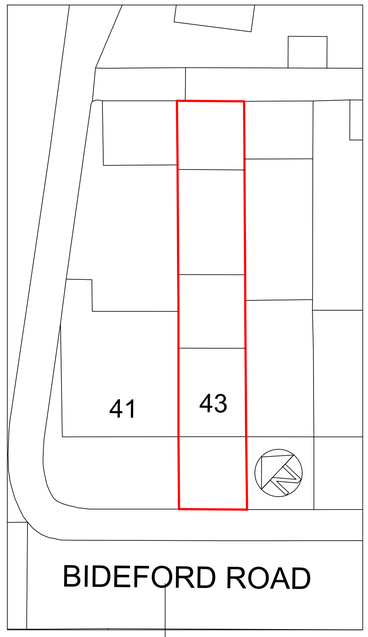

Scale 1:250

Ground Floor

First Floor

10m at 1:50

REVISION	DRAWN	DATE

LAWRENCE • VACHER
Chartered Surveyors

CONGRESS HOUSE, LYON ROAD
HARROW, HA1 2EN
Tel: 020 8863 5331
enquiries@lvpsurveyors.co.uk

CLIENT
Pawel Szalwa

PROJECT
43 Bideford Road, RUISLIP,
Middlesex, HA4 0UE

DESCRIPTION
Existing Plans and Elevations

SCALE	DRAWN	DATE
1:50	KKV	April 21'

PROJECT NUMBER	DRAWING NUMBER	REVISION
V2339	1	