


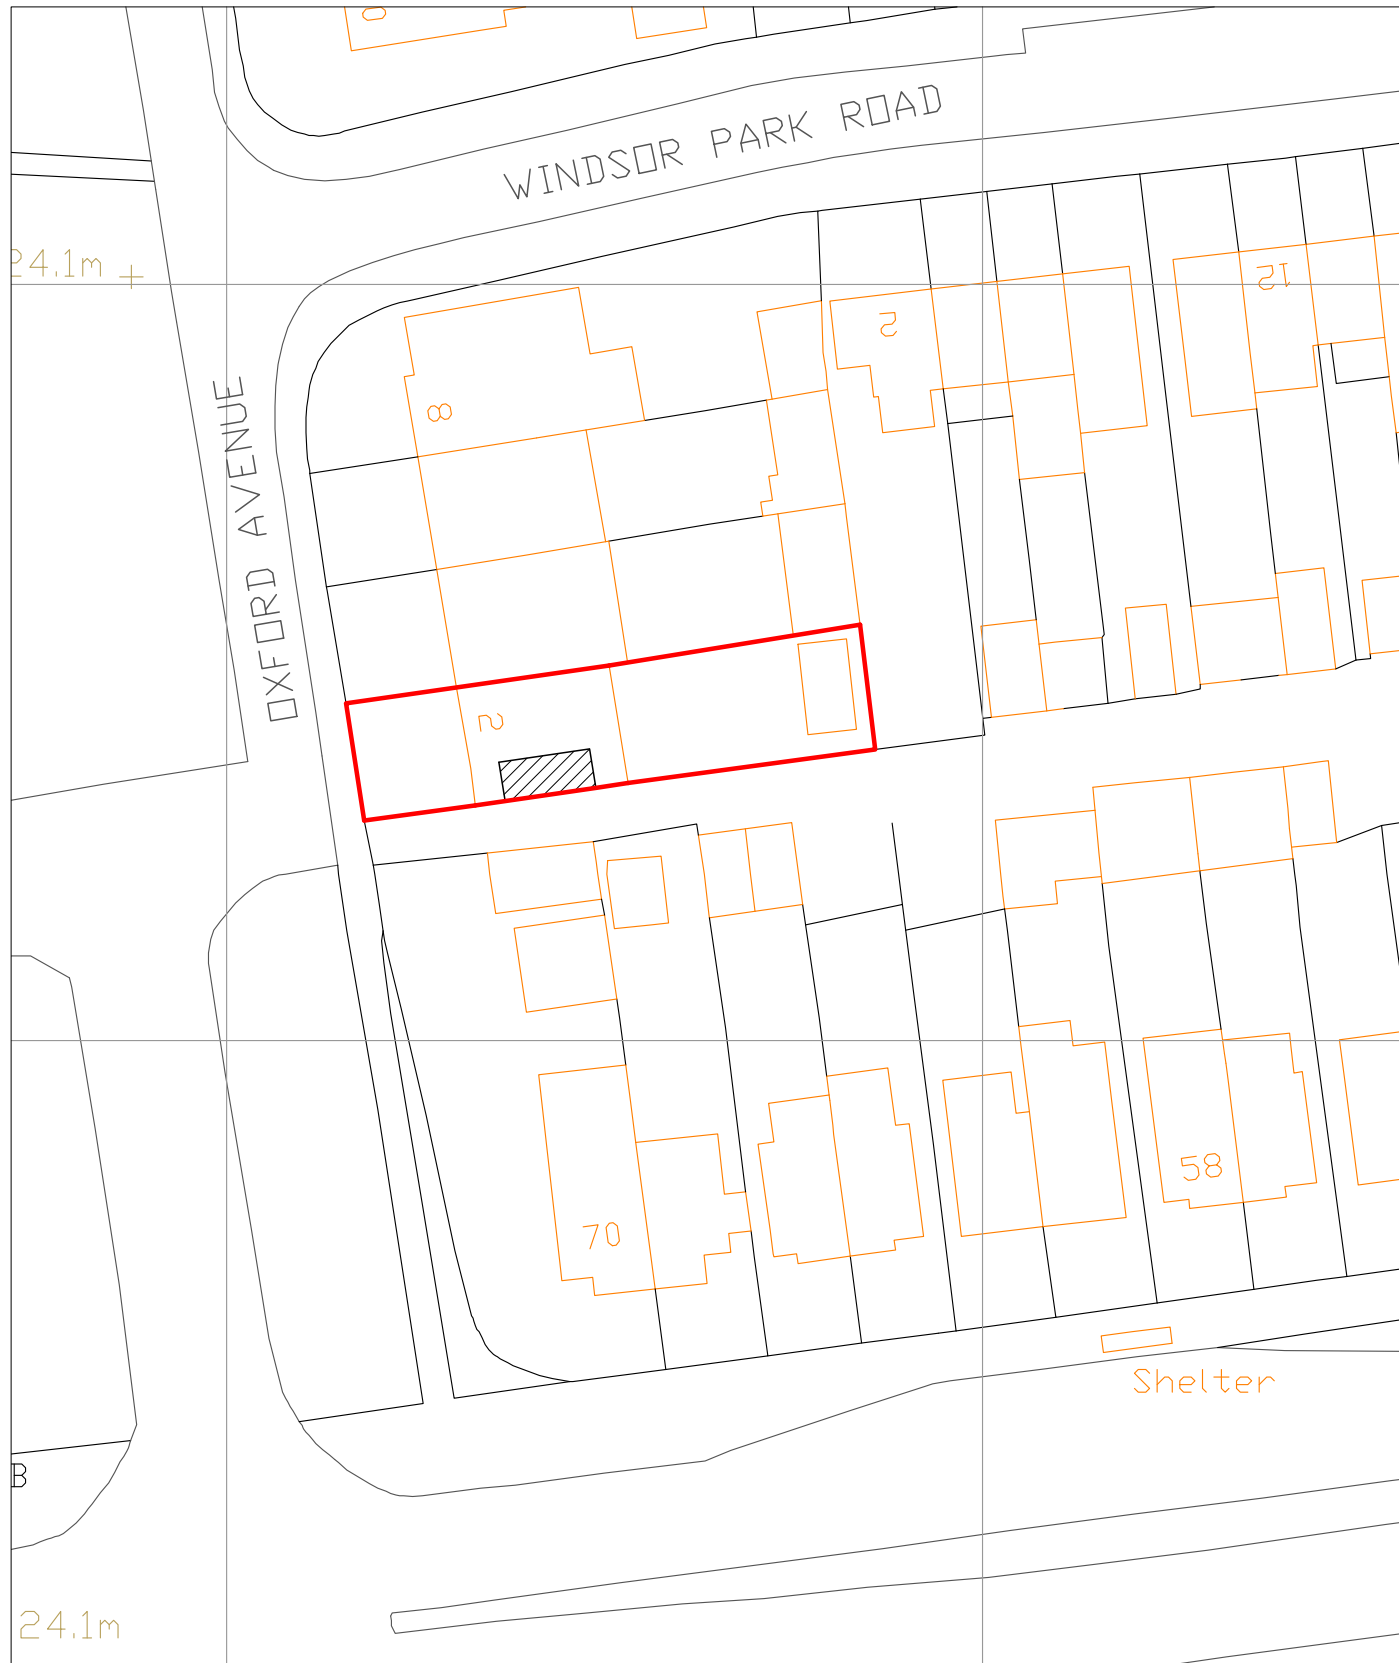

Block Plan
Scale 1:500



Location Plan
Scale 1:1250

Notes All Dimensions to be Checked on Site Prior to Commencement. Do not scale this drawing Written dimensions override scaled dimensions	Client Mr Dalbir Randhawa 2 Oxford Avenue Hayes Middx UB3 5HU	Project Proposed First Floor Side Extension		
		Drawing Title Location and Block Plan		
		Scale 1:500 ⓐ A3 1:1250 ⓐ A3	Date November 2020	Drawing Number 020A/2/01