


Location Plan

Site Address: 13, Linksway, Northwood, HA6 2XA

Date Produced: 23-Sep-2026

Scale: 1:1250 @A3

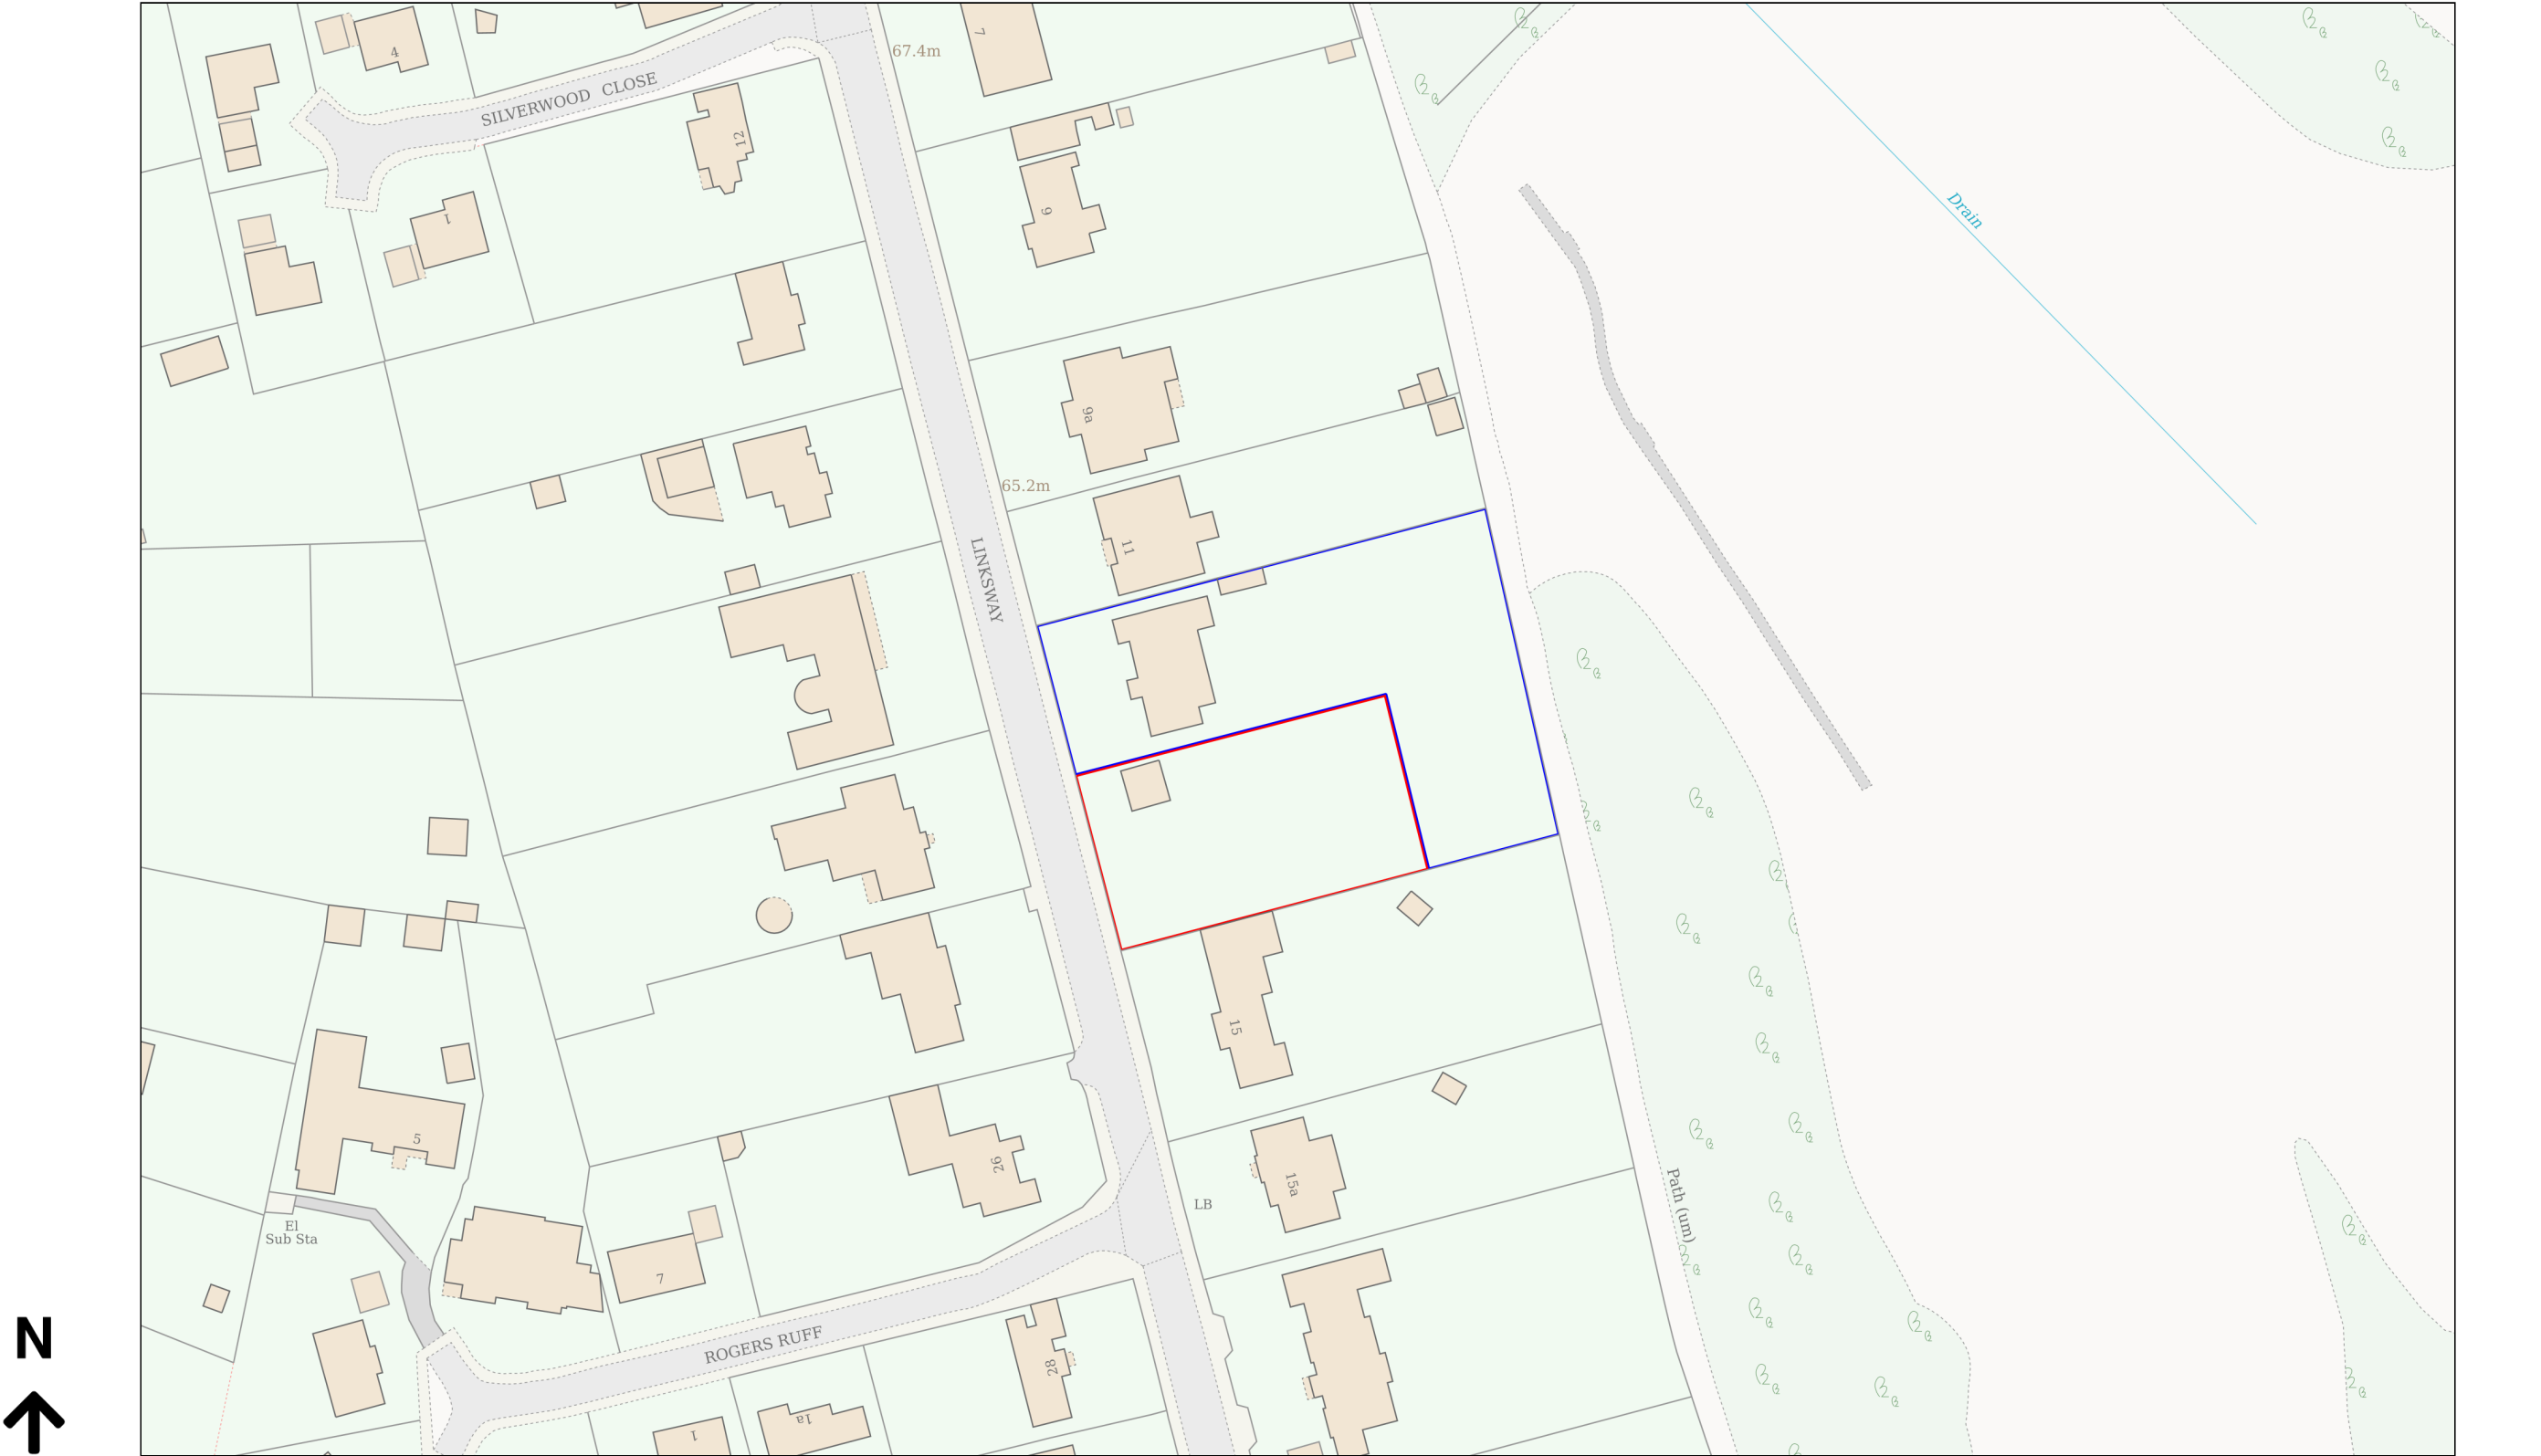

Planning Portal Reference: PP-15245775v1

