


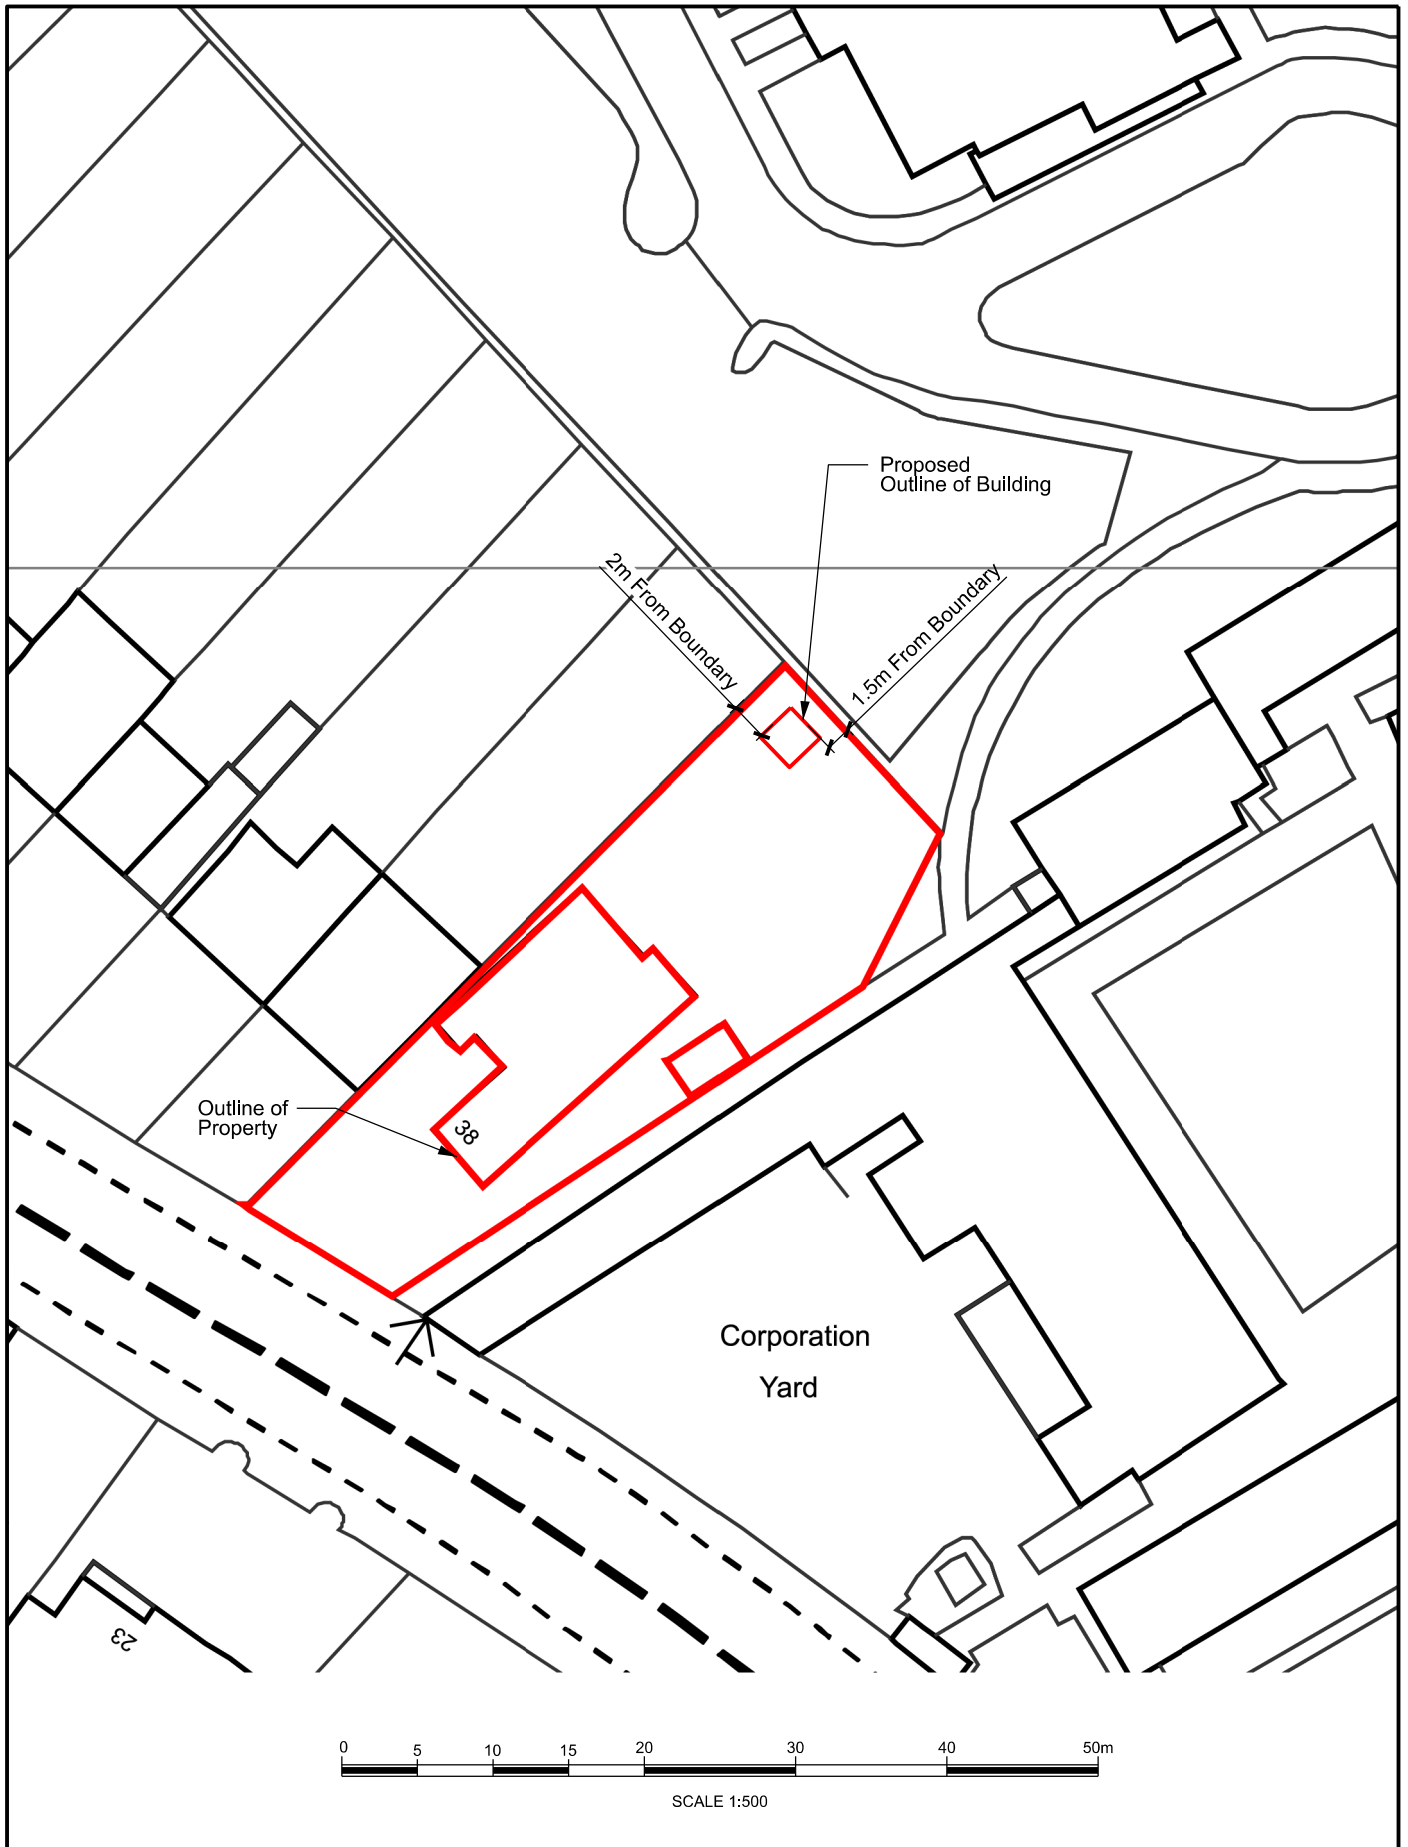

Contractor(s) C S MILAZZO 62 West Way Rickmansworth, Herts WD3 7EN Tel: 07771 552071 E-Mail: cal@themilazzos.com				<table border="1"> <tr> <td>P01</td> <td>26/06/21</td> <td>ISSUED FOR PLANNING APPROVAL</td> <td>CSM</td> <td></td> <td></td> </tr> <tr> <td>Rev</td> <td>Date</td> <td>Description of Revisions</td> <td>Drawn</td> <td>Chkd</td> <td>Appr</td> </tr> </table>				P01	26/06/21	ISSUED FOR PLANNING APPROVAL	CSM			Rev	Date	Description of Revisions	Drawn	Chkd	Appr	Project Barnside, 38 Bury Street Ruislip, Middlesex HA4 7SU				Status FOR PLANNING			
P01	26/06/21	ISSUED FOR PLANNING APPROVAL	CSM																								
Rev	Date	Description of Revisions	Drawn	Chkd	Appr																						
Scale(s) 1:500 @ A4				Drawing Title SITE LAYOUT PLAN				Alternative Reference Drawing Number 38 BURY-006				Sheet of P01															
Designed C S MILAZZO		Signed Date 26/06/2021																									
Checked Signed Date		Signed Date																									
Approved Signed Date		Signed Date																									