


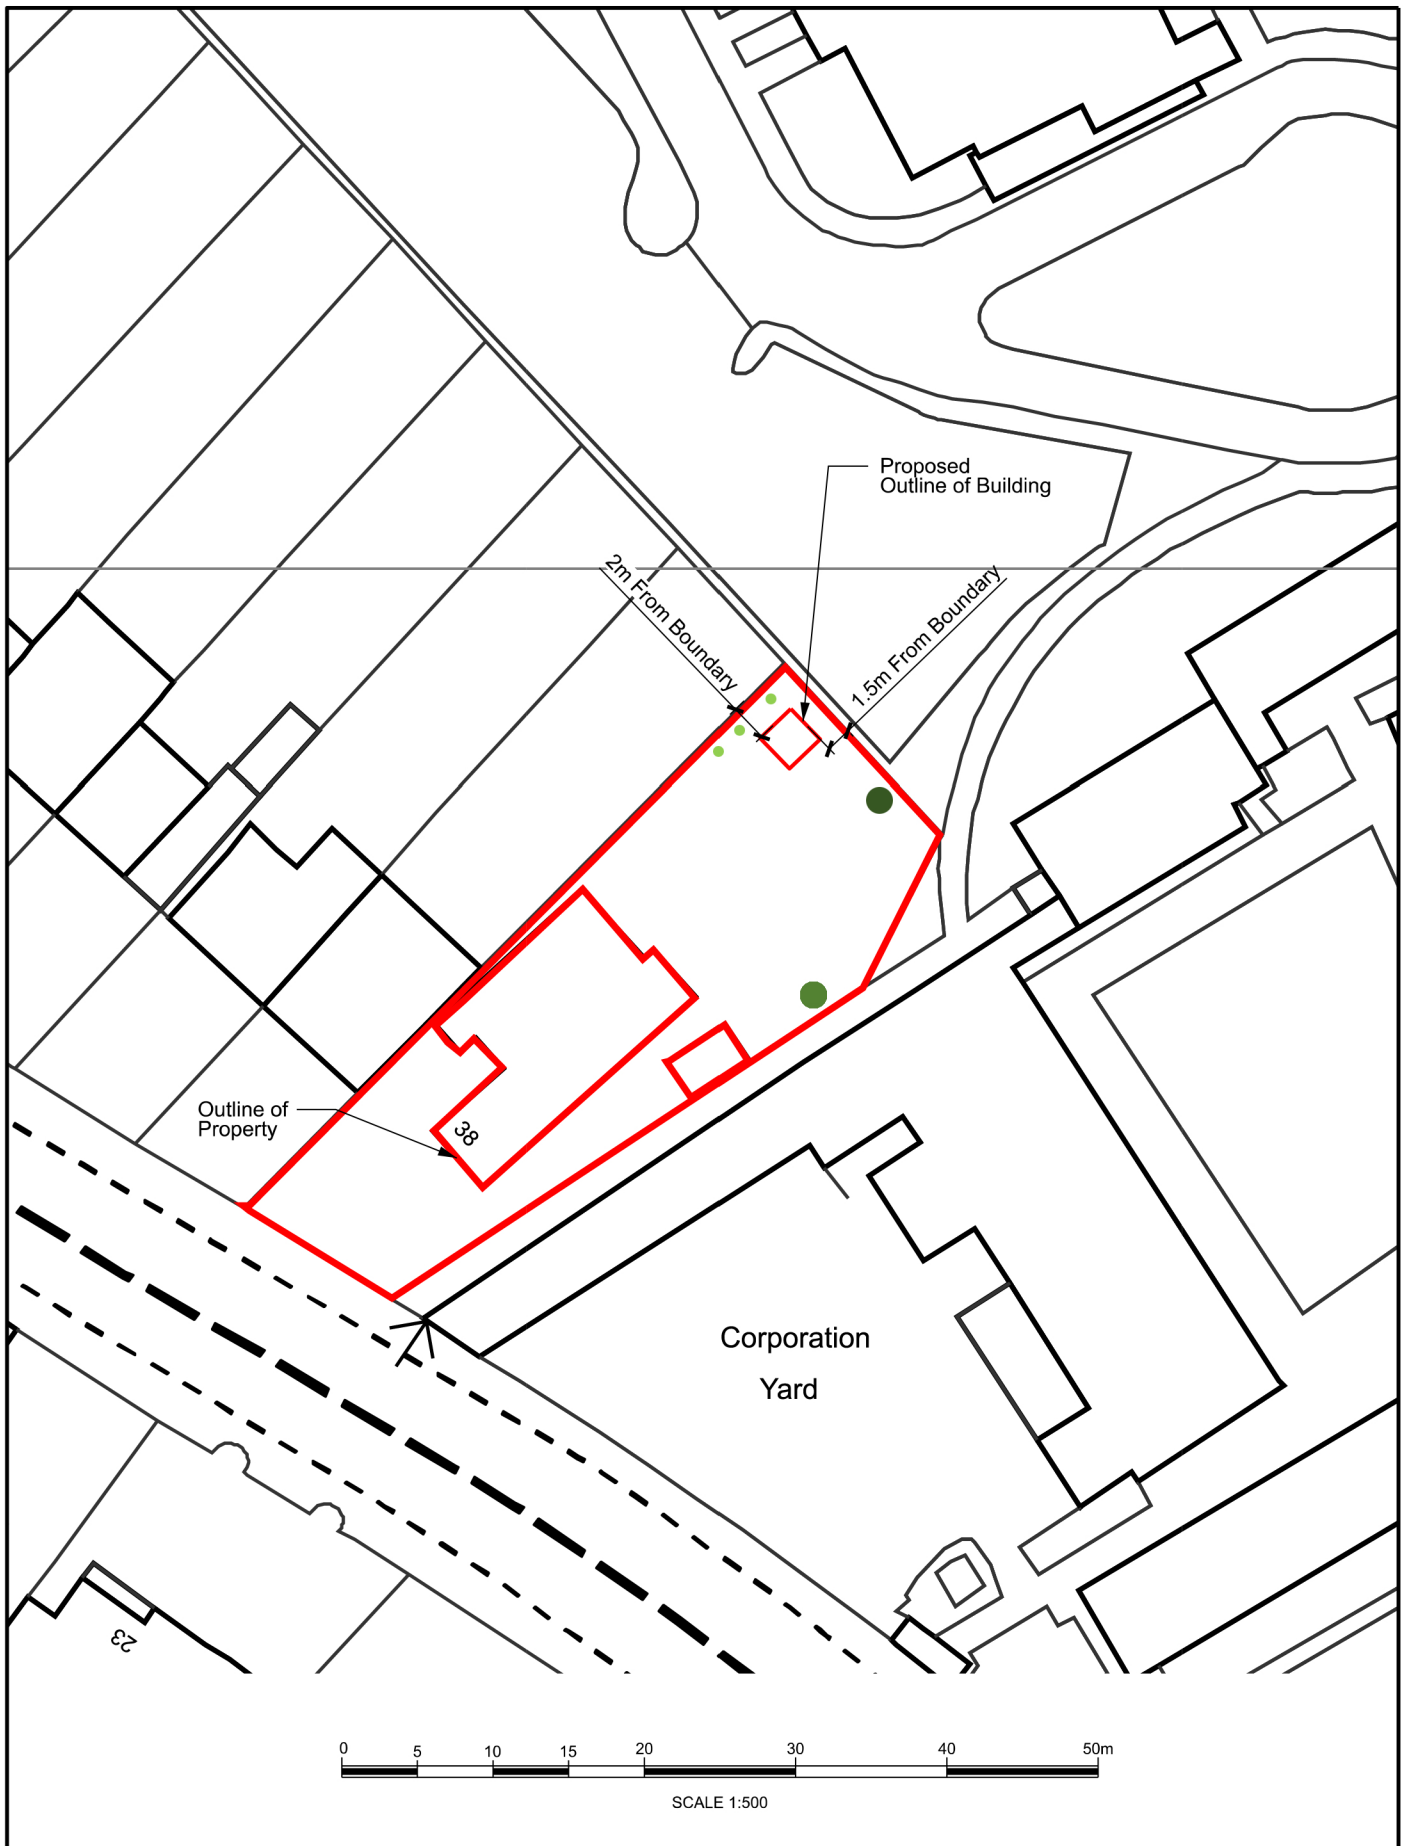

Contractor(s) C S MILAZZO 62 West Way Rickmansworth, Herts WD3 7EN Tel: 07771 552071 E-Mail: cal@themilazzos.com				<table border="1"> <tr> <th>Rev</th> <th>Date</th> <th>Description of Revisions</th> <th>Drawn</th> <th>Chkd</th> <th>Appr</th> </tr> <tr> <td>P01</td> <td>26/06/21</td> <td>ISSUED FOR PLANNING APPROVAL</td> <td>CSM</td> <td></td> <td></td> </tr> </table>				Rev	Date	Description of Revisions	Drawn	Chkd	Appr	P01	26/06/21	ISSUED FOR PLANNING APPROVAL	CSM			KEY ● Fern Tree ● Apple Tree ● Manicured Conifer			
Rev	Date	Description of Revisions	Drawn	Chkd	Appr																		
P01	26/06/21	ISSUED FOR PLANNING APPROVAL	CSM																				
Scale(s) 1:500 @ A4				Project Barnside, 38 Bury Street Ruislip, Middlesex HA4 7SU				Status FOR PLANNING															
Designed C S MILAZZO				Signed [Signature]				Date 26/06/2021															
Checked [Signature]				Signed [Signature]				Date [Date]															
Approved [Signature]				Signed [Signature]				Date [Date]															
Drawing Title SITE LAYOUT PLAN								Alternative Reference [Reference]															
Drawing Number 38 BURY - TREES								Sheet of [Number]															
Revision P01								Revision P01															