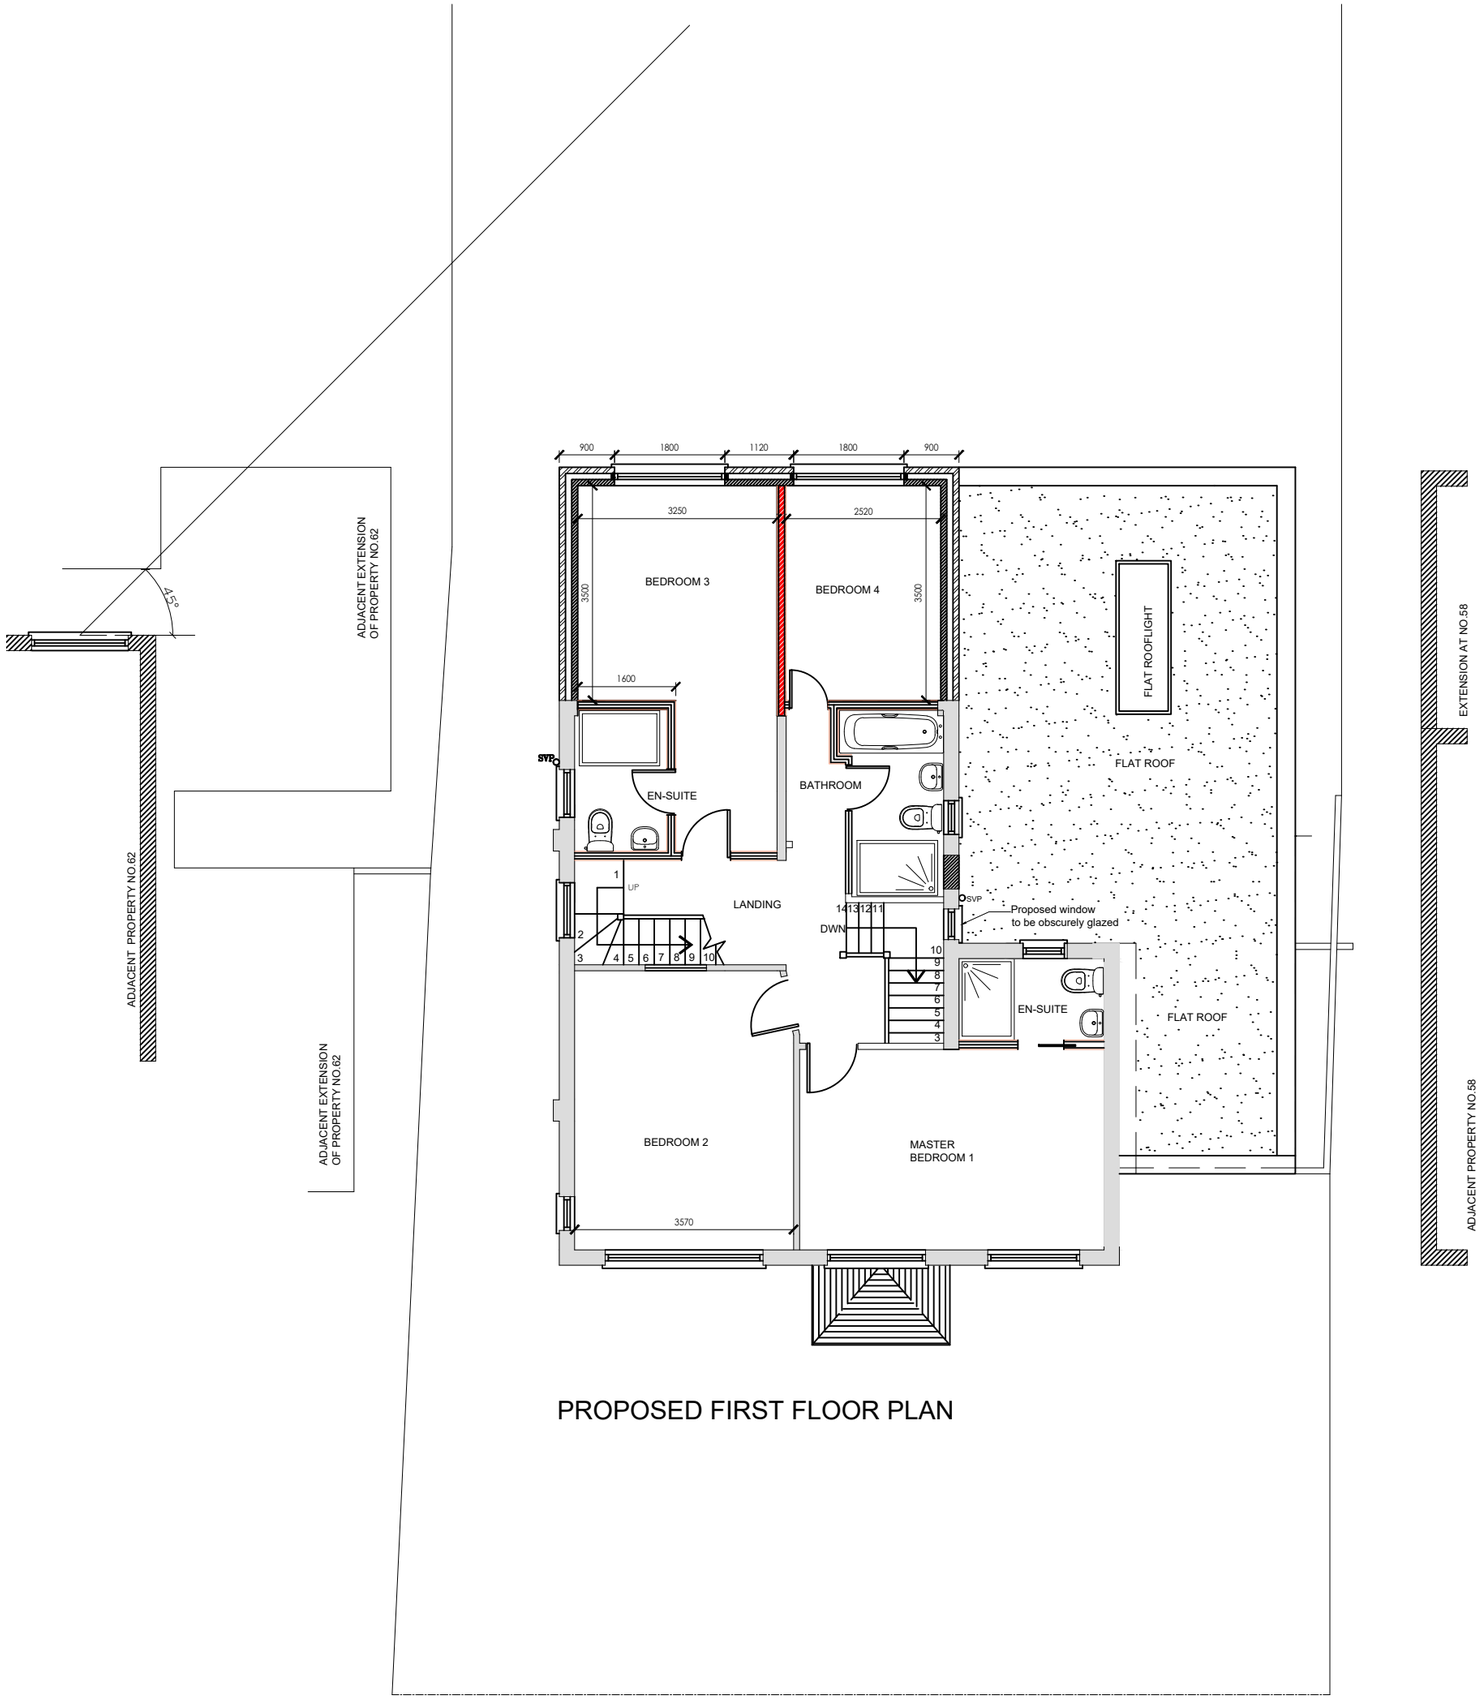

PROPOSED FIRST FLOOR PLAN

SCALE: 1:100

2m 0 2m 4m 6m 8m 10m

Client	MRS AVRUTI SHAH
	LONDON INTERIORS UNIT 8 BOWMAN TRADING ESTATE WESTMORELAND ROAD LONDON NW9 9RL
Project	60 BREAKSPEAR ROAD SOUTH ICKENHAM, UXBRIDGE UB10 8HE
Drawing Title	PROPOSED FIRST FLOORPLAN
Drawing Title	PR22-061d Rev.

Drawn By:	Scale:	Date:
B PATEL	1/100	23/05/2022