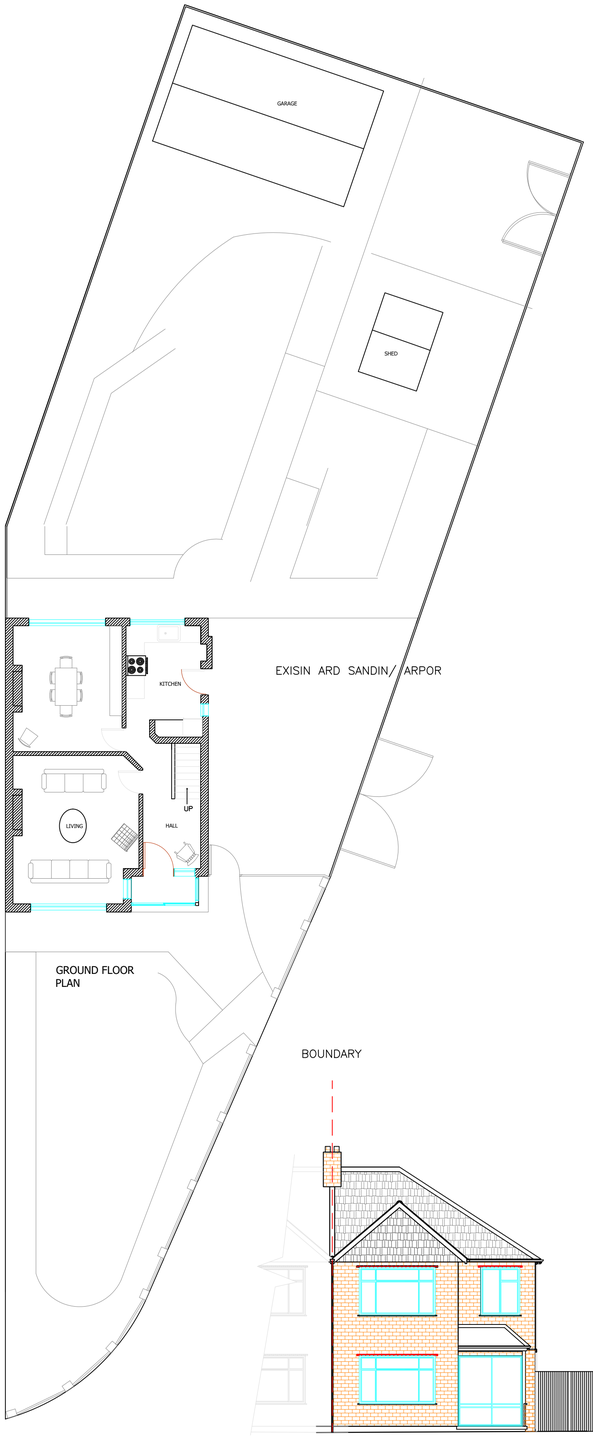

GROUND FLOOR PLAN

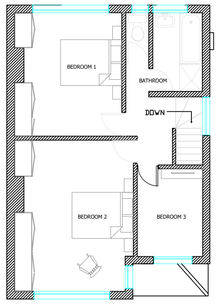

FIRST FLOOR PLAN

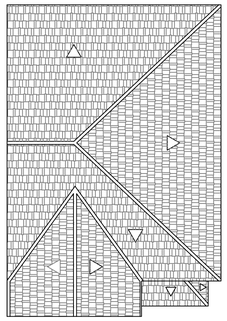

ROOF PLAN

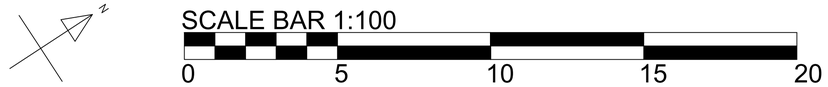

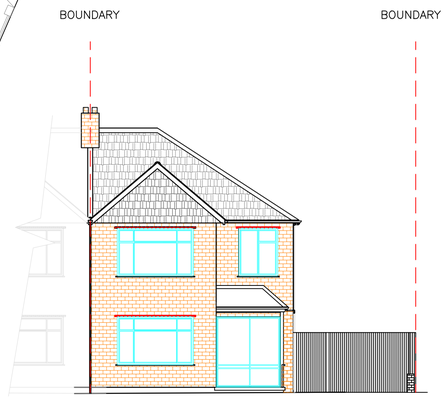

FRONT ELEVATION

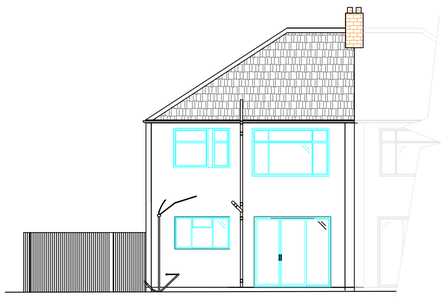

REAR ELEVATION

SIDE ELEVATION

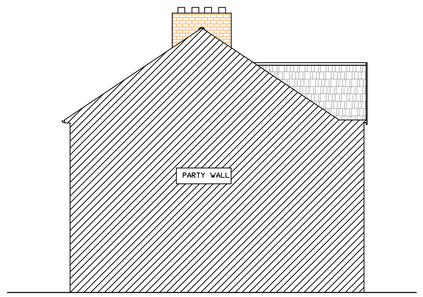

SIDE ELEVATION

SPECIFICATION

Ensure all working drawing are approved by Planning & Building Control & That they are the current revised drawings before any works start on site.
Inform the Building Control department that the works are about to commence on sire after receiving an approved decission from building control in writing.
where works involve demolition to ensure that all elements of the building and adjoing structures are accounted for and that all neccessary propping and temporary supports are in place
Request a copy of the party wall award where works affect party wall or involve excavations within 3 metres of adjoing properties

Any Alterations to these drawings or changes effect on sire during construction, could materially affect sizes of structural members that have been designed and adopted on plan. The latter should be brough to the notice of the designer.
No work appertaining to the plans should be carried out until the plan and calculations have been examined by the local authority. Any works carried out before such approval is obtained, is done solely at contractors or owners risk.

COPYRIGHT
TAILORED ARCHITECTURE & INTERIORS LTD

NOTES

TO ONLY BE USED FOR TENDER/QUOTE
DO NOT CONSTRUCT BEFORE PLANNING

SUPPLIERS AND CONTRACTOR TO CARRY OUT SITE MEASURE

ISS	DATE	REVISION	INT

DRAWING STATUS
PLANNING

ISSUE	DATE
002	21/11/19

CONTRACTOR
TBC

DESIGNER
TAILORED DEVELOPMENTS

PROJECT
32 MIDROFT
RUISLIP
HA4 8ES

DRAWING TITLE
EXISTING FLOOR PLANS & ELEVATIONS

CONTRACT NO	SCALE	DWG NO	REV
	1:100 @ A1	01	2

CHECKED BY
P.T

www.itsatailored.co.uk
info@itsatailored.co.uk