


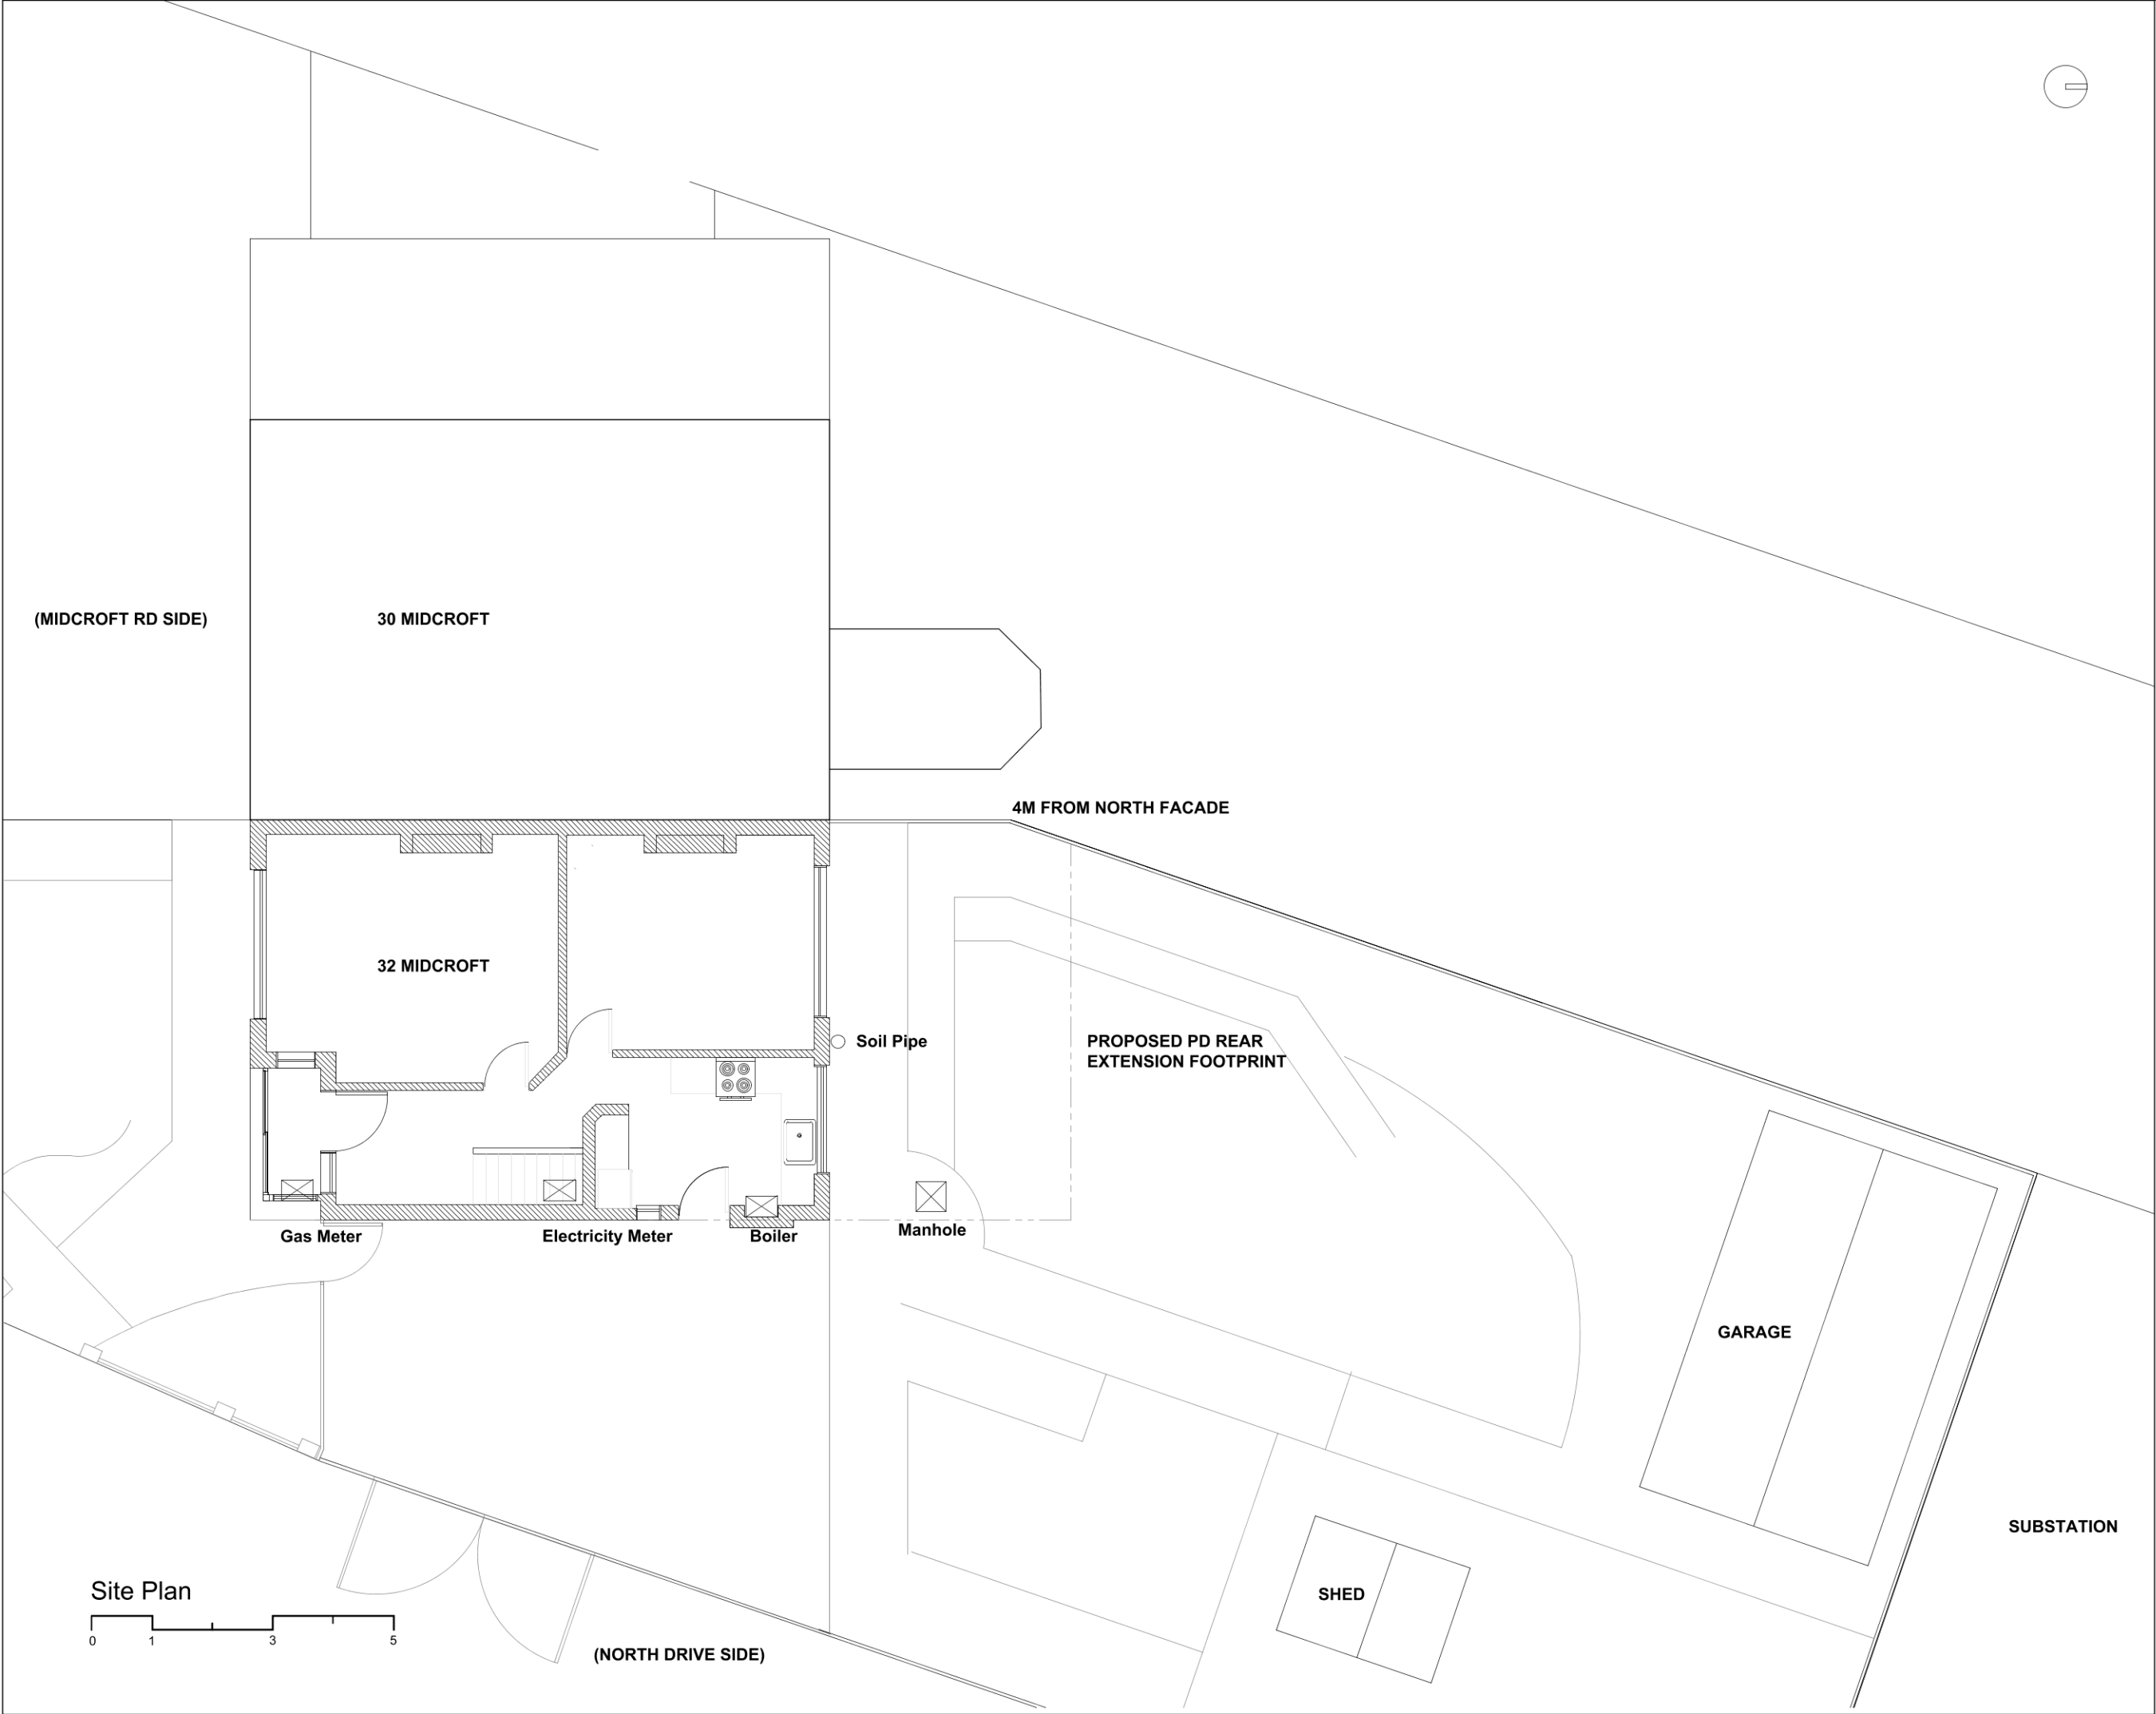

Date Revisions

**EIGHTEEN
TWENTY EIGHT**

30B Great Sutton St London EC1V 0DU
t: xxxxxxx3881 e: xxxxxx@me.com

PROJECT:
32 Midcroft HA4 8ES

DRAWING:
Existing Site Plan

DRAWN	DATE	SCALE
jct	2020/07/29	1:100

JOB NO	DRAWING NO	REV
2002	A.00.01	a



FRONT ELEVATION FROM MIDCROFT



SIDE/REAR ELEVATION FROM NORTH DRIVE

Date Revisions

EIGHTEEN TWENTY EIGHT		
30B Great Sutton St London EC1V 0DU t: xxxxxxx3881 e: xxxxxx@me.com		
PROJECT: 32 Midcroft HA4 8ES		
DRAWING: Site Photos		
DRAWN jct	DATE 2020/07/29	SCALE -
JOB NO 2002	DRAWING NO A.00.02	REV -

Single Storey Side and Front Extension
Refused/Appealed in 2016/2017
Ref: (27043/APP/2016/3044)

Two Storey Side and Front Extension
Approved in 1979
Ref: (27043/79/1239)

Rear Conservatory
Approved in 2002
Ref: (27043/APP/2002/598)



FRONT ELEVATION OF 30 MIDCROFT




SIDE ELEVATION OF 32 MIDCROFT FROM NORTH DRIVE


Date			Revisions
EIGHTEEN TWENTY EIGHT			
30B Great Sutton St London EC1V 0DU t: xxxxxx3881 e: xxxxxx@me.com			
PROJECT: 32 Midcroft HA4 8ES			
DRAWING: Context Photos			
DRAWN jct	DATE 2020/07/29	SCALE -	
JOB NO 2002	DRAWING NO A.00.03	REV -	



BB - FIRST FLOOR

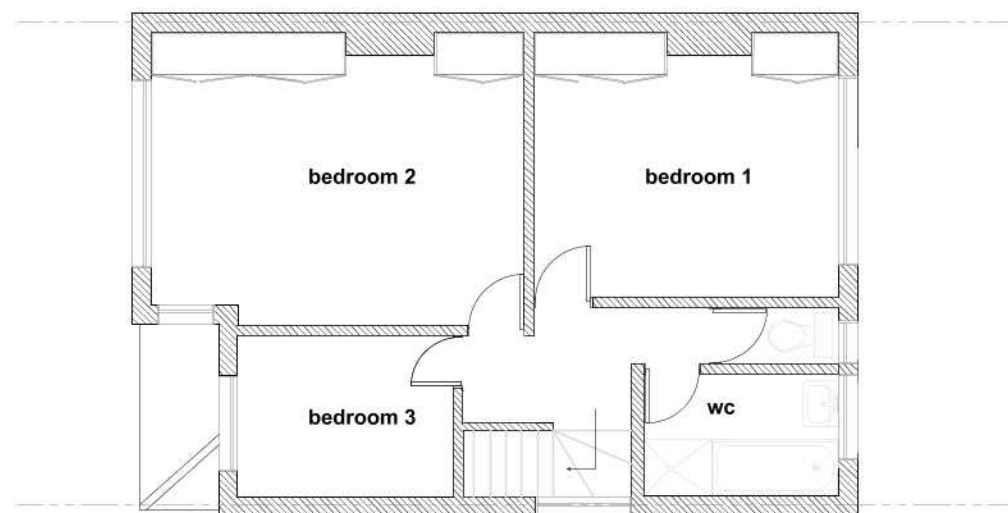

CC - ROOF PLAN

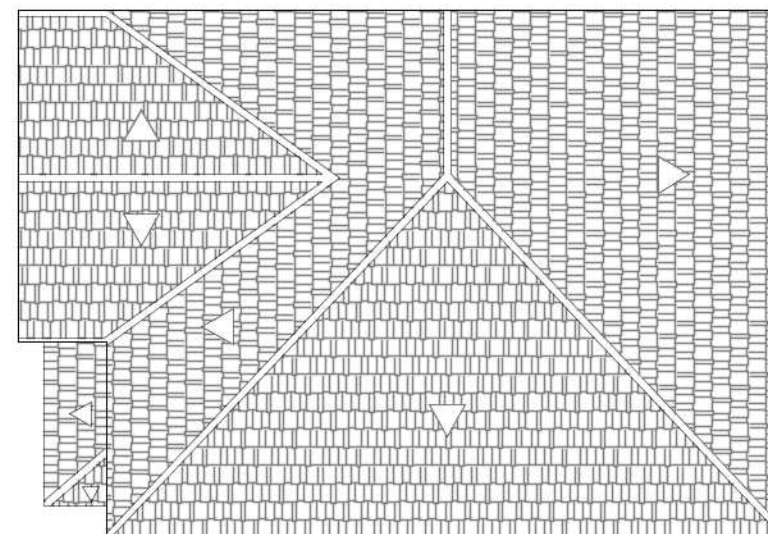


AA - GROUND FLOOR

DD / A.10.02


CC / A.10.02

AA / A.10.02

BB / A.10.02

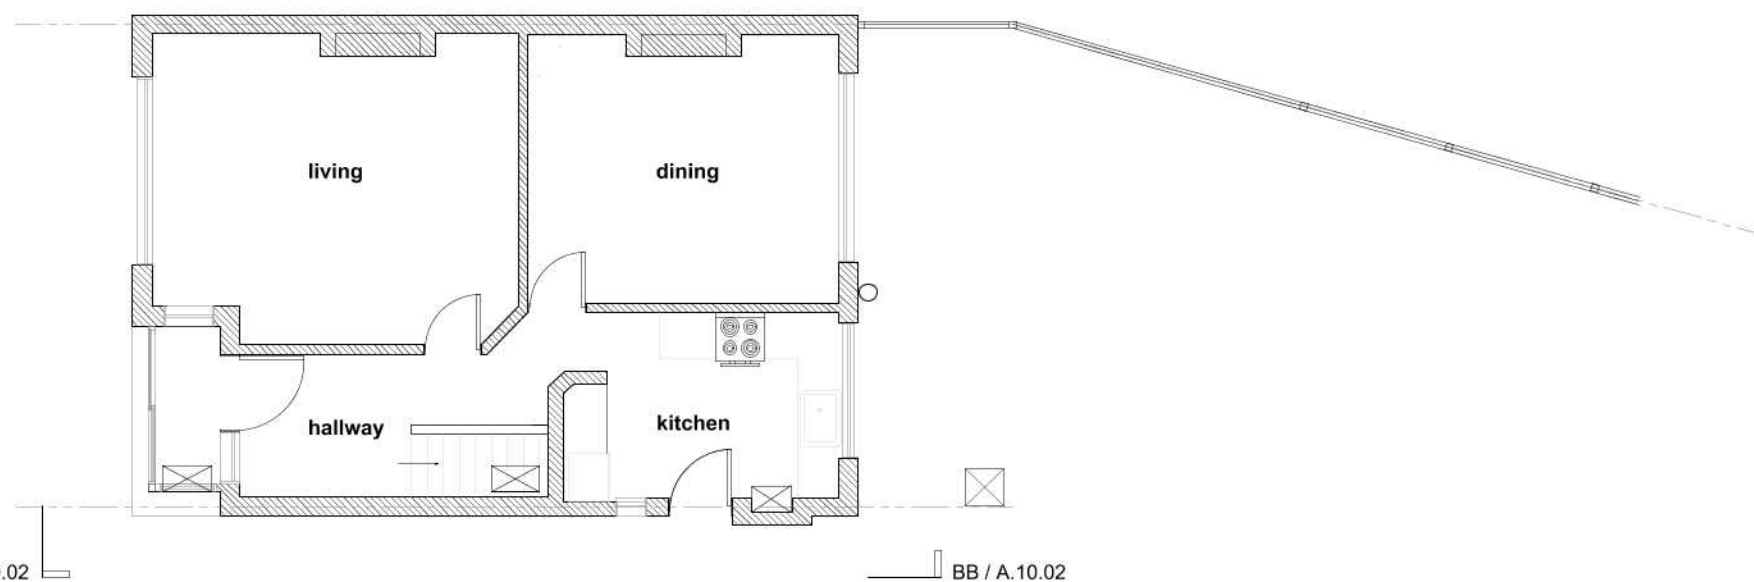

Existing Floor & Roof Plans

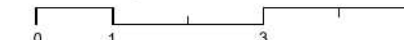

**EIGHTEEN
TWENTY EIGHT**

30B Great Sutton St London EC1V 0DU
t: xxxxxxx3881 e: xxxxxx@me.com

PROJECT:
32 Midcroft HA4 8ES

DRAWING:
Existing Plans

DRAWN	DATE	SCALE
jct	2020/07/29	1:100


JOB NO	DRAWING NO	REV
2002	A.10.01	-

AA - SOUTH FRONT ELEVATION


30 Midcroft 32 Midcroft



BB - EAST SIDE ELEVATION

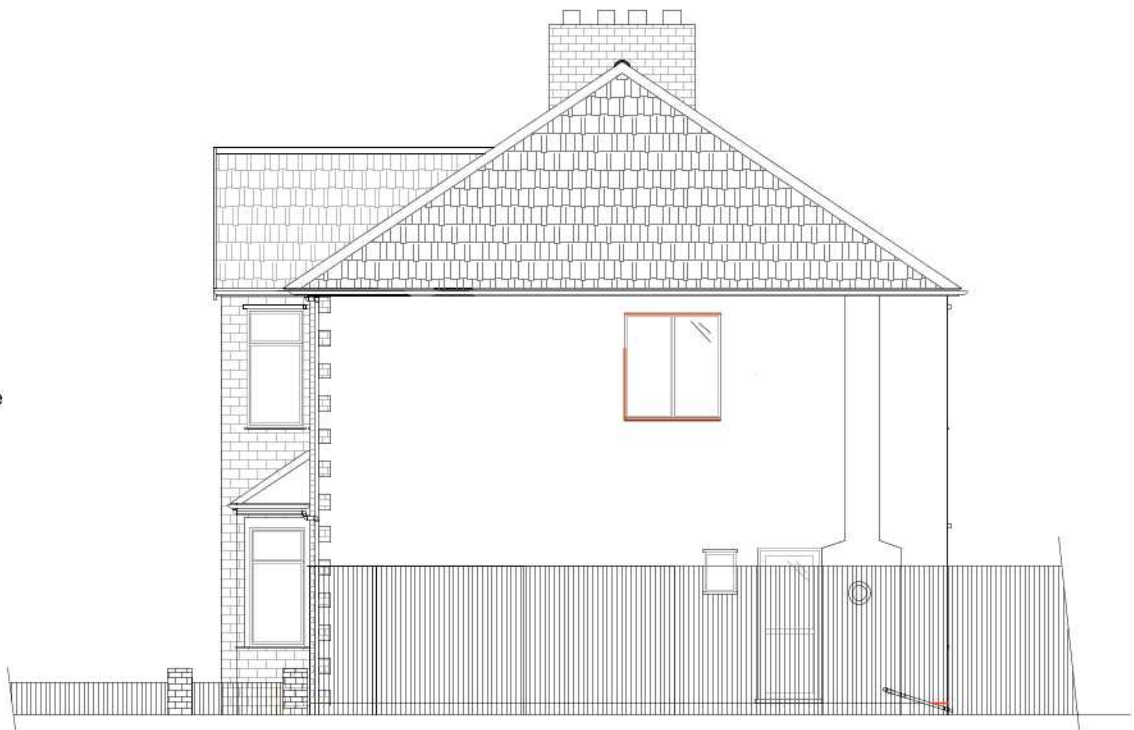

DD - WEST PART WALL

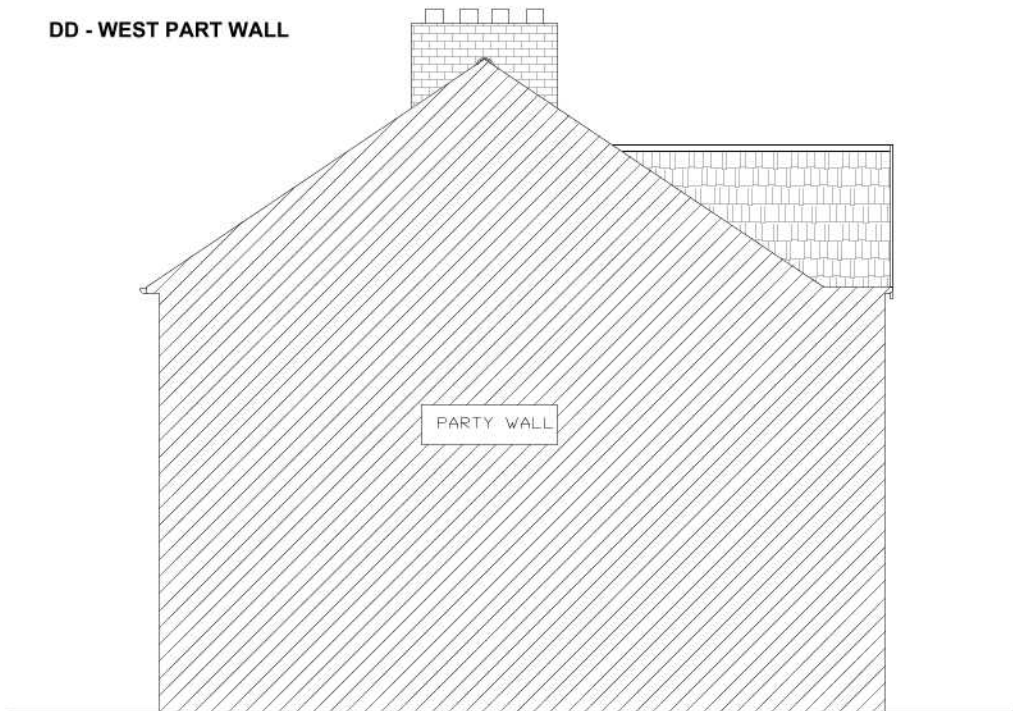

Existing Elevations



**EIGHTEEN
TWENTY EIGHT**

30B Great Sutton St London EC1V 0DU
t: xxxxxxx3881 e: xxxxxx@me.com

PROJECT:
32 Midcroft HA4 8ES

DRAWING:
Existing Elevation

DRAWN	DATE	SCALE
jct	2020/07/29	1:100

JOB NO	DRAWING NO	REV
2002	A.10.02	a