



32 Midcroft proposed block plan

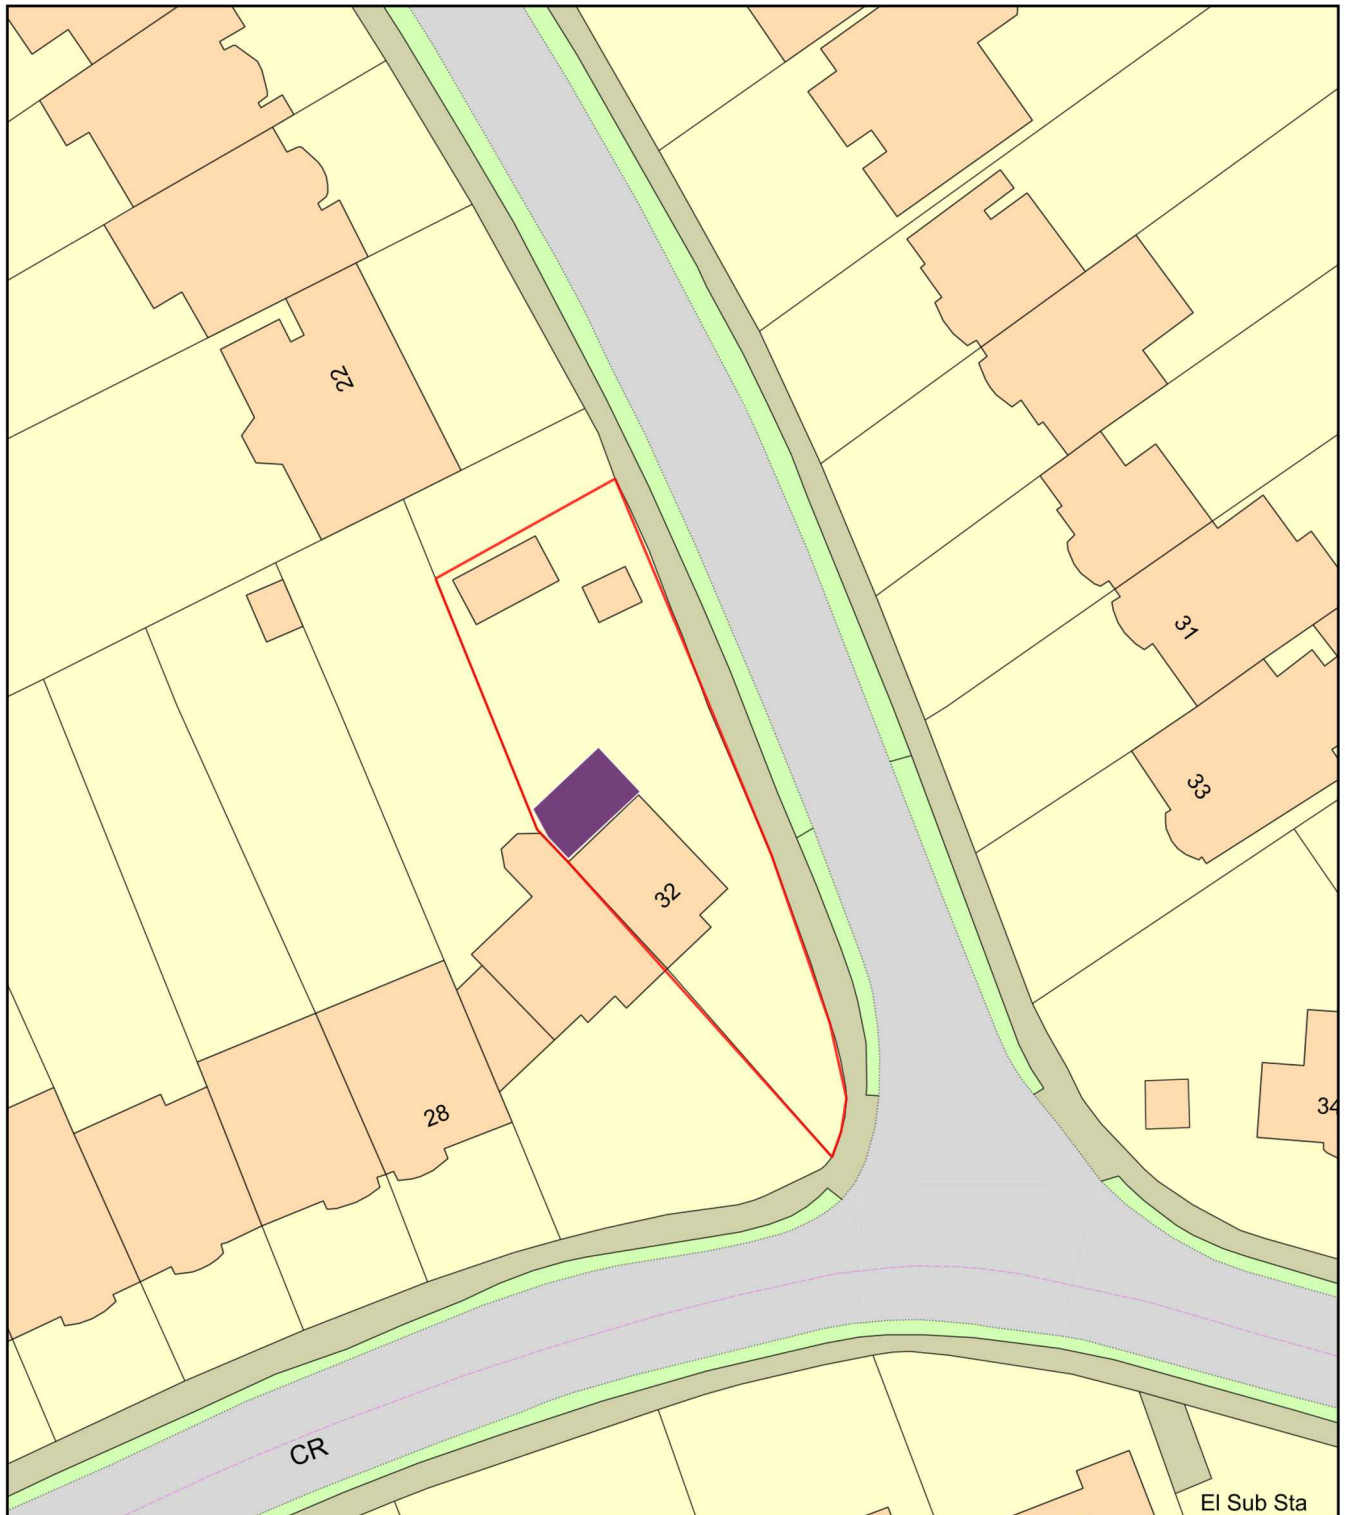

0 20
Metres

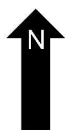

Plan Produced for: Subhadip Ghosh-Ray

Date Produced: 26 Jul 2020

Plan Reference Number: TQRQM20208220302192

Scale: 1:500 @ A4