



SECTION 1-1

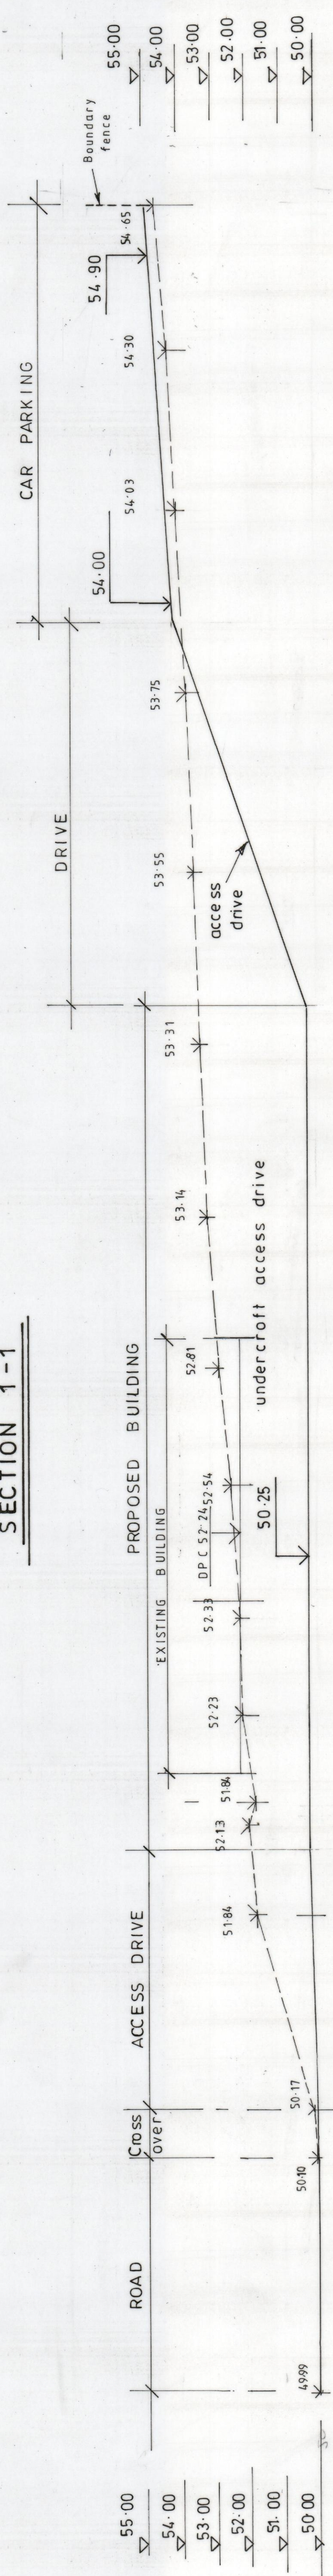

SECTION 2-2

FOR LOCATION OF SECTIONS
REFER TO DRAWING N° 19_01_09

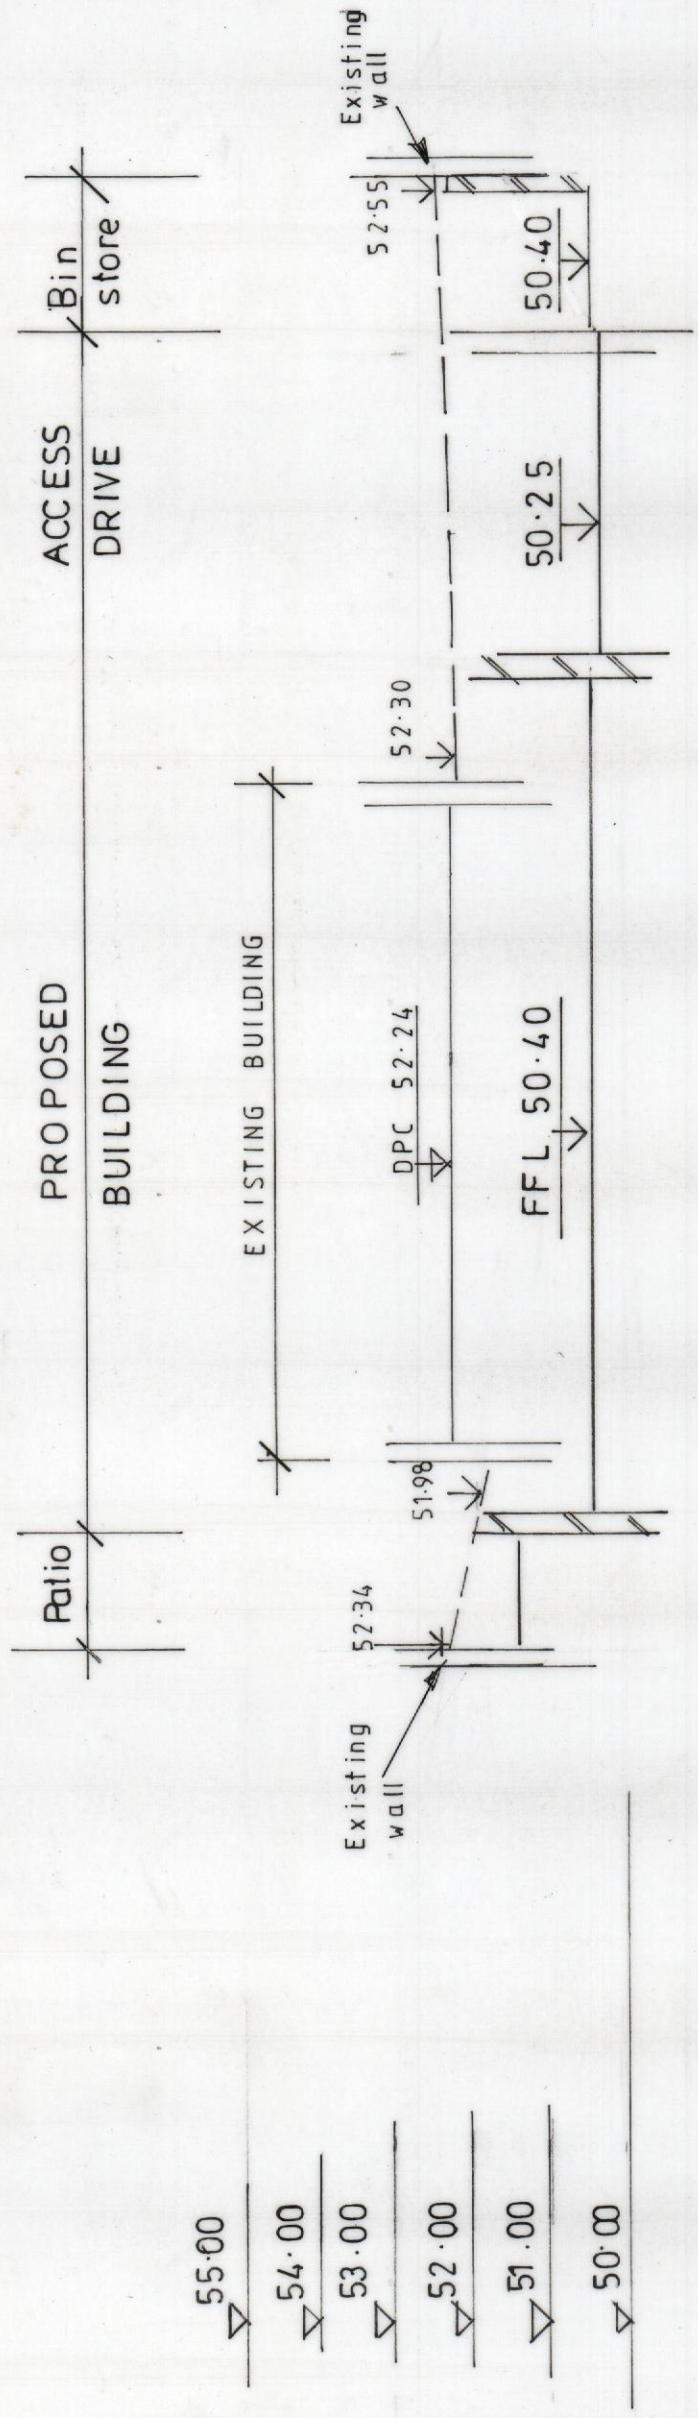

SECTION 3-3

Revision	Date	Description

UXBRIDGE DESIGN (DETAILING SERVICES LTD.)	
"The Old Bakery", 21 Windsor Street	
Uxbridge, Middlesex UB8 1AB TEL: 01885 265791	

Client:	TWIGLETT'S DEVELOPMENTS		
---------	-------------------------	--	--

Project:	72 HAREFIELD ROAD		
	UXBRIDGE MIDDLESEX		

Drawing:	SITE SECTIONS		
----------	---------------	--	--

Scale:	Date:	Dwg. No:	Revision:
1:100	JUL 21	19_01_13	