




1



2



3

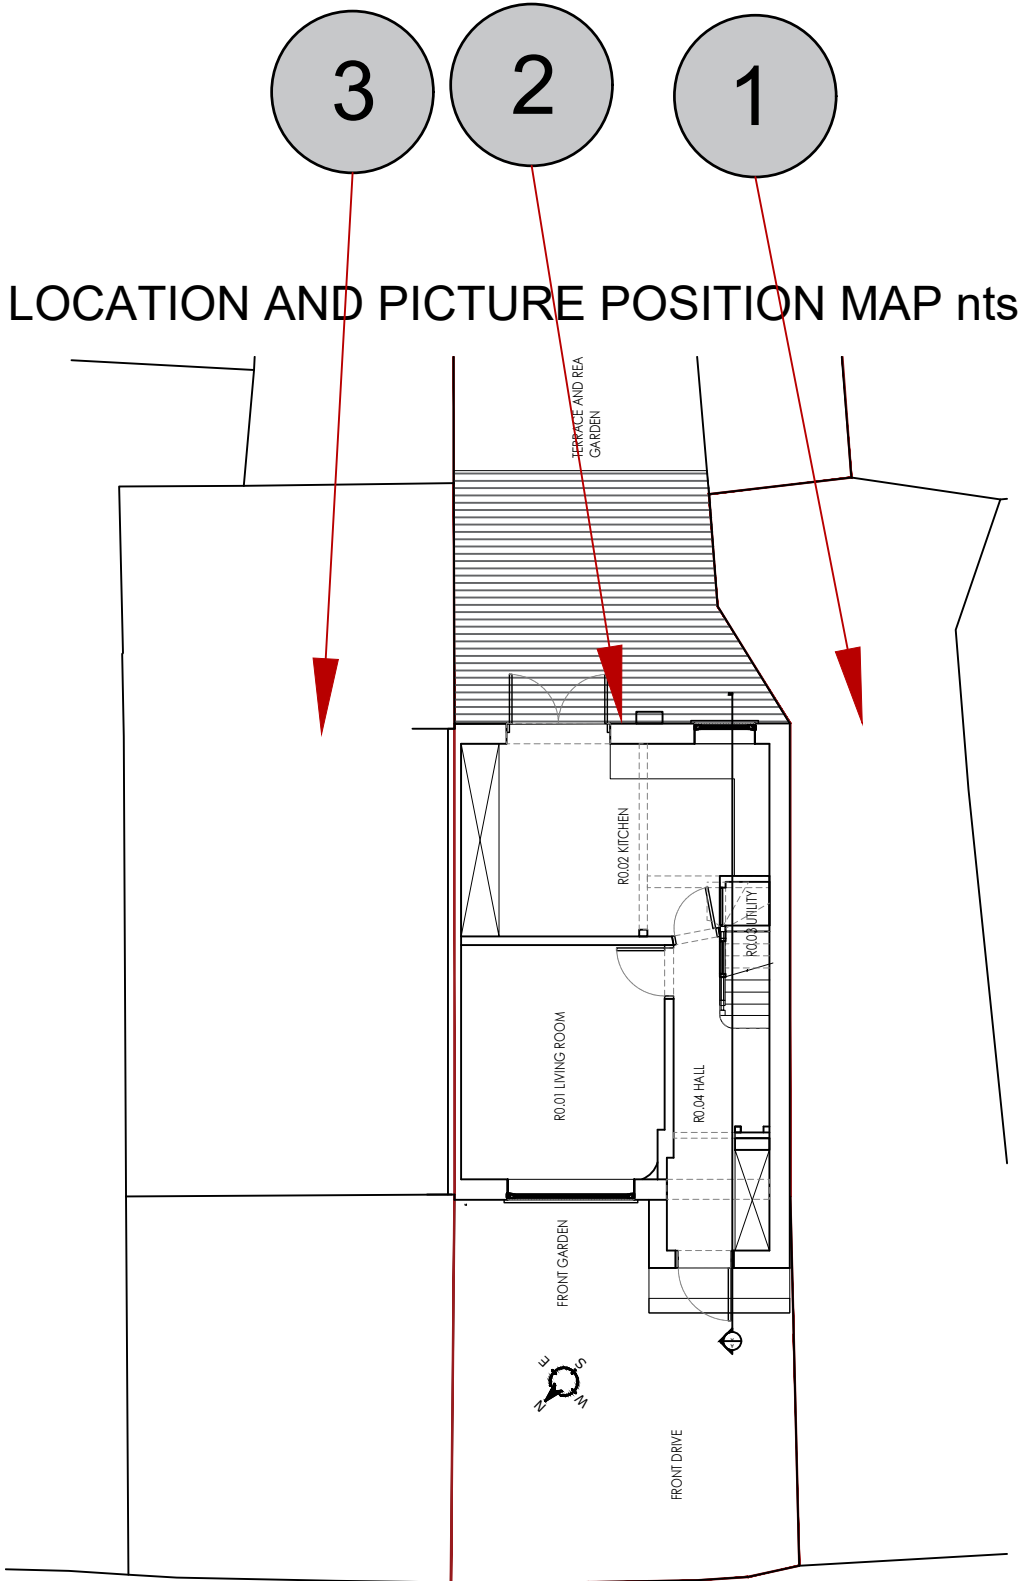

- XPIC - 02

Rev.	Date.	Amendment.
Project.		

767 - 58 Goshawk Gardens
UB4 8LB
INK STUDIO DESIGN



INK STUDIO DESIGN
Architecture Interiors Construction

21 Ellis Street
London SW1X 9AL
T +44 07725977524
ms@inkstudio.design
<http://inkstudio.design/>

Drawing title
EXISTING SURVEY PICTURES

Status
INFORMATION ONLY

Client.

Scale.
REFER DRAWING TITLE @ A1

DWG No.
SE - 767 -

Date.
June'21

REV -

Dwn.
M.S.