


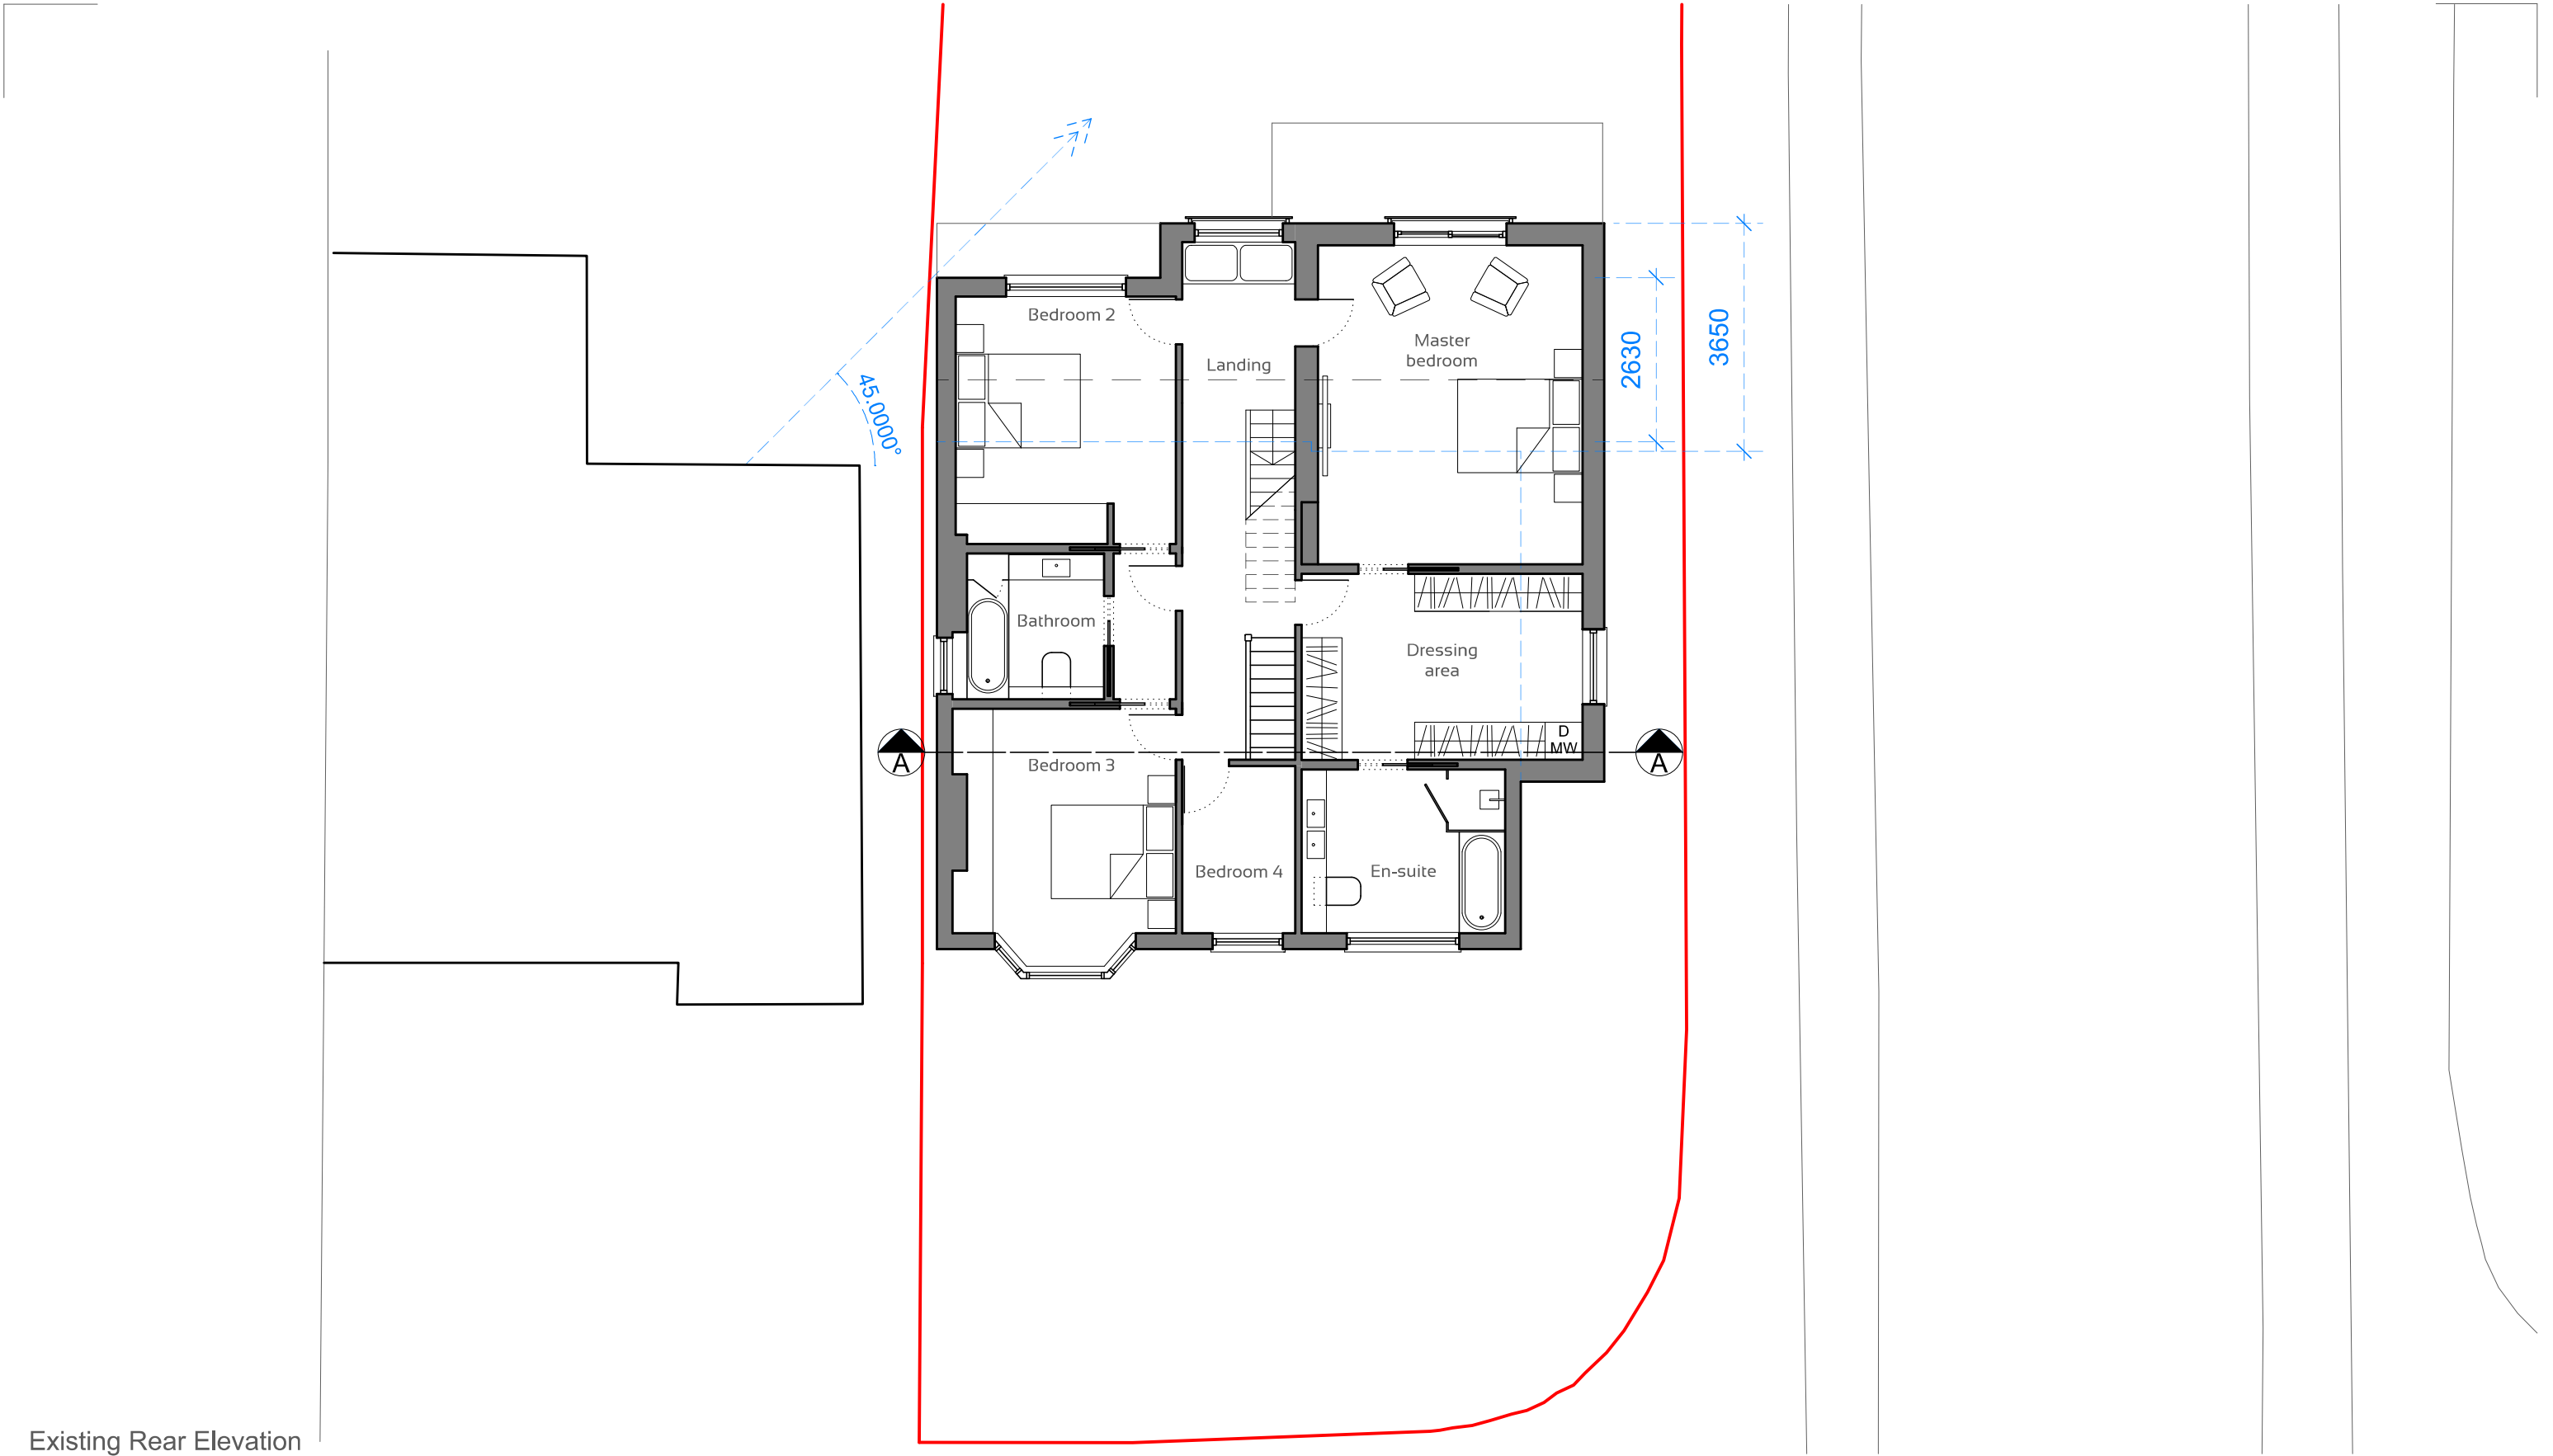

Existing Rear Elevation