




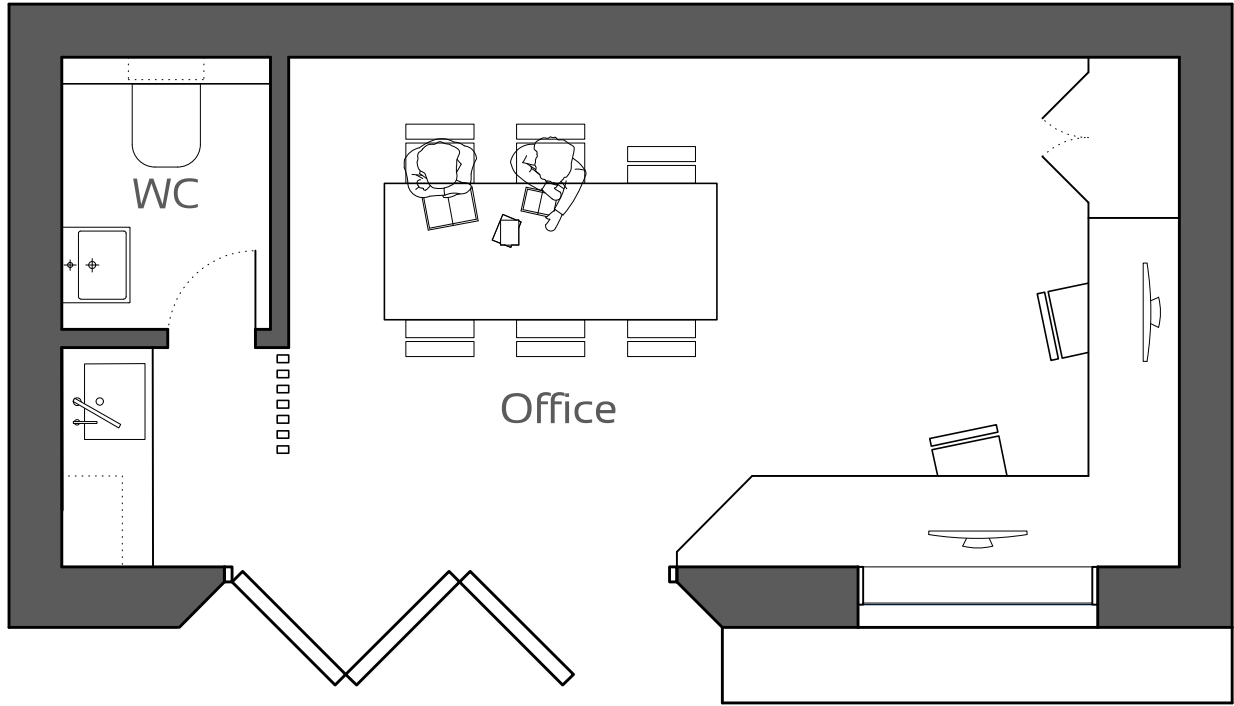


Proposed Ground Floor

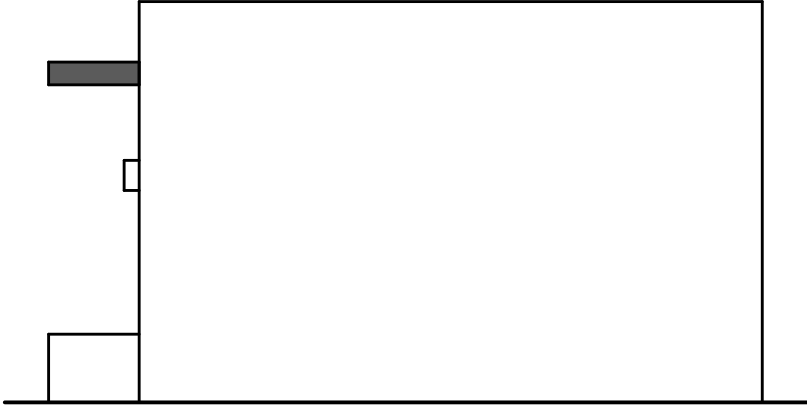


Proposed Side Elevation 1

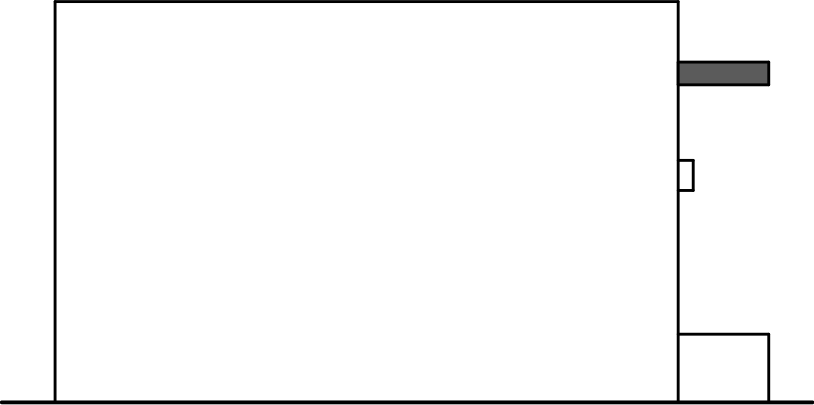

Proposed Side Elevation 2

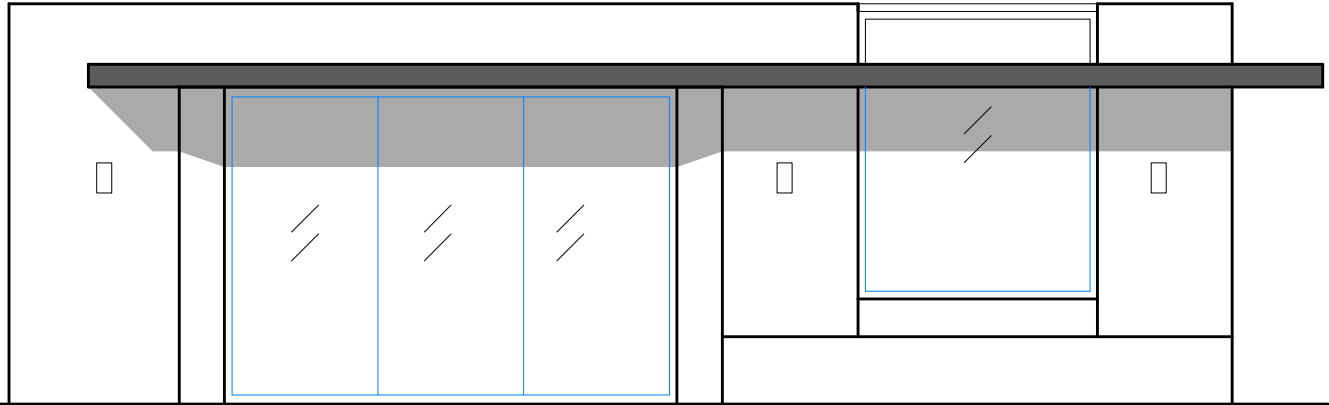

Proposed Front Elevation

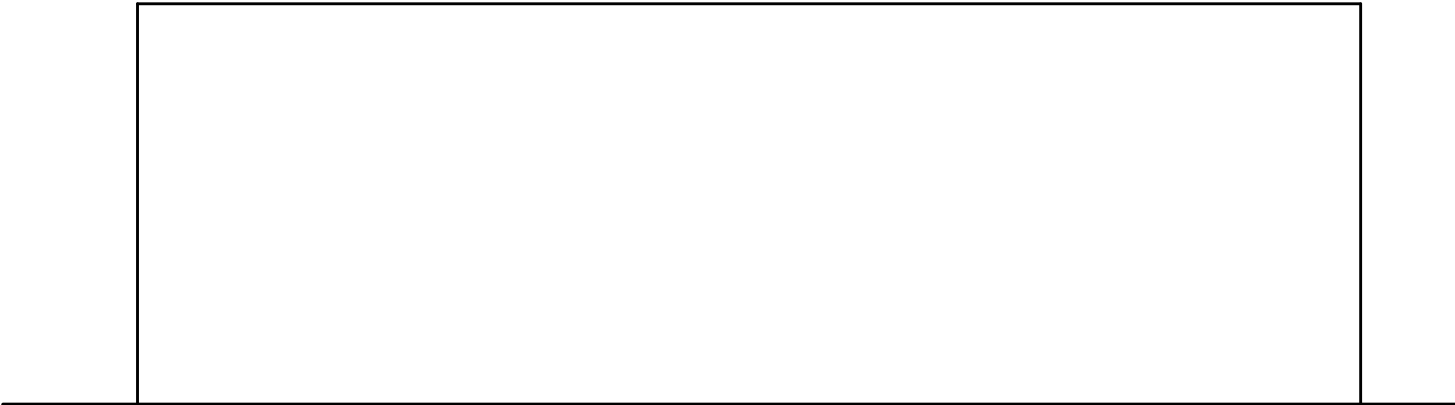

Proposed Rear Elevation