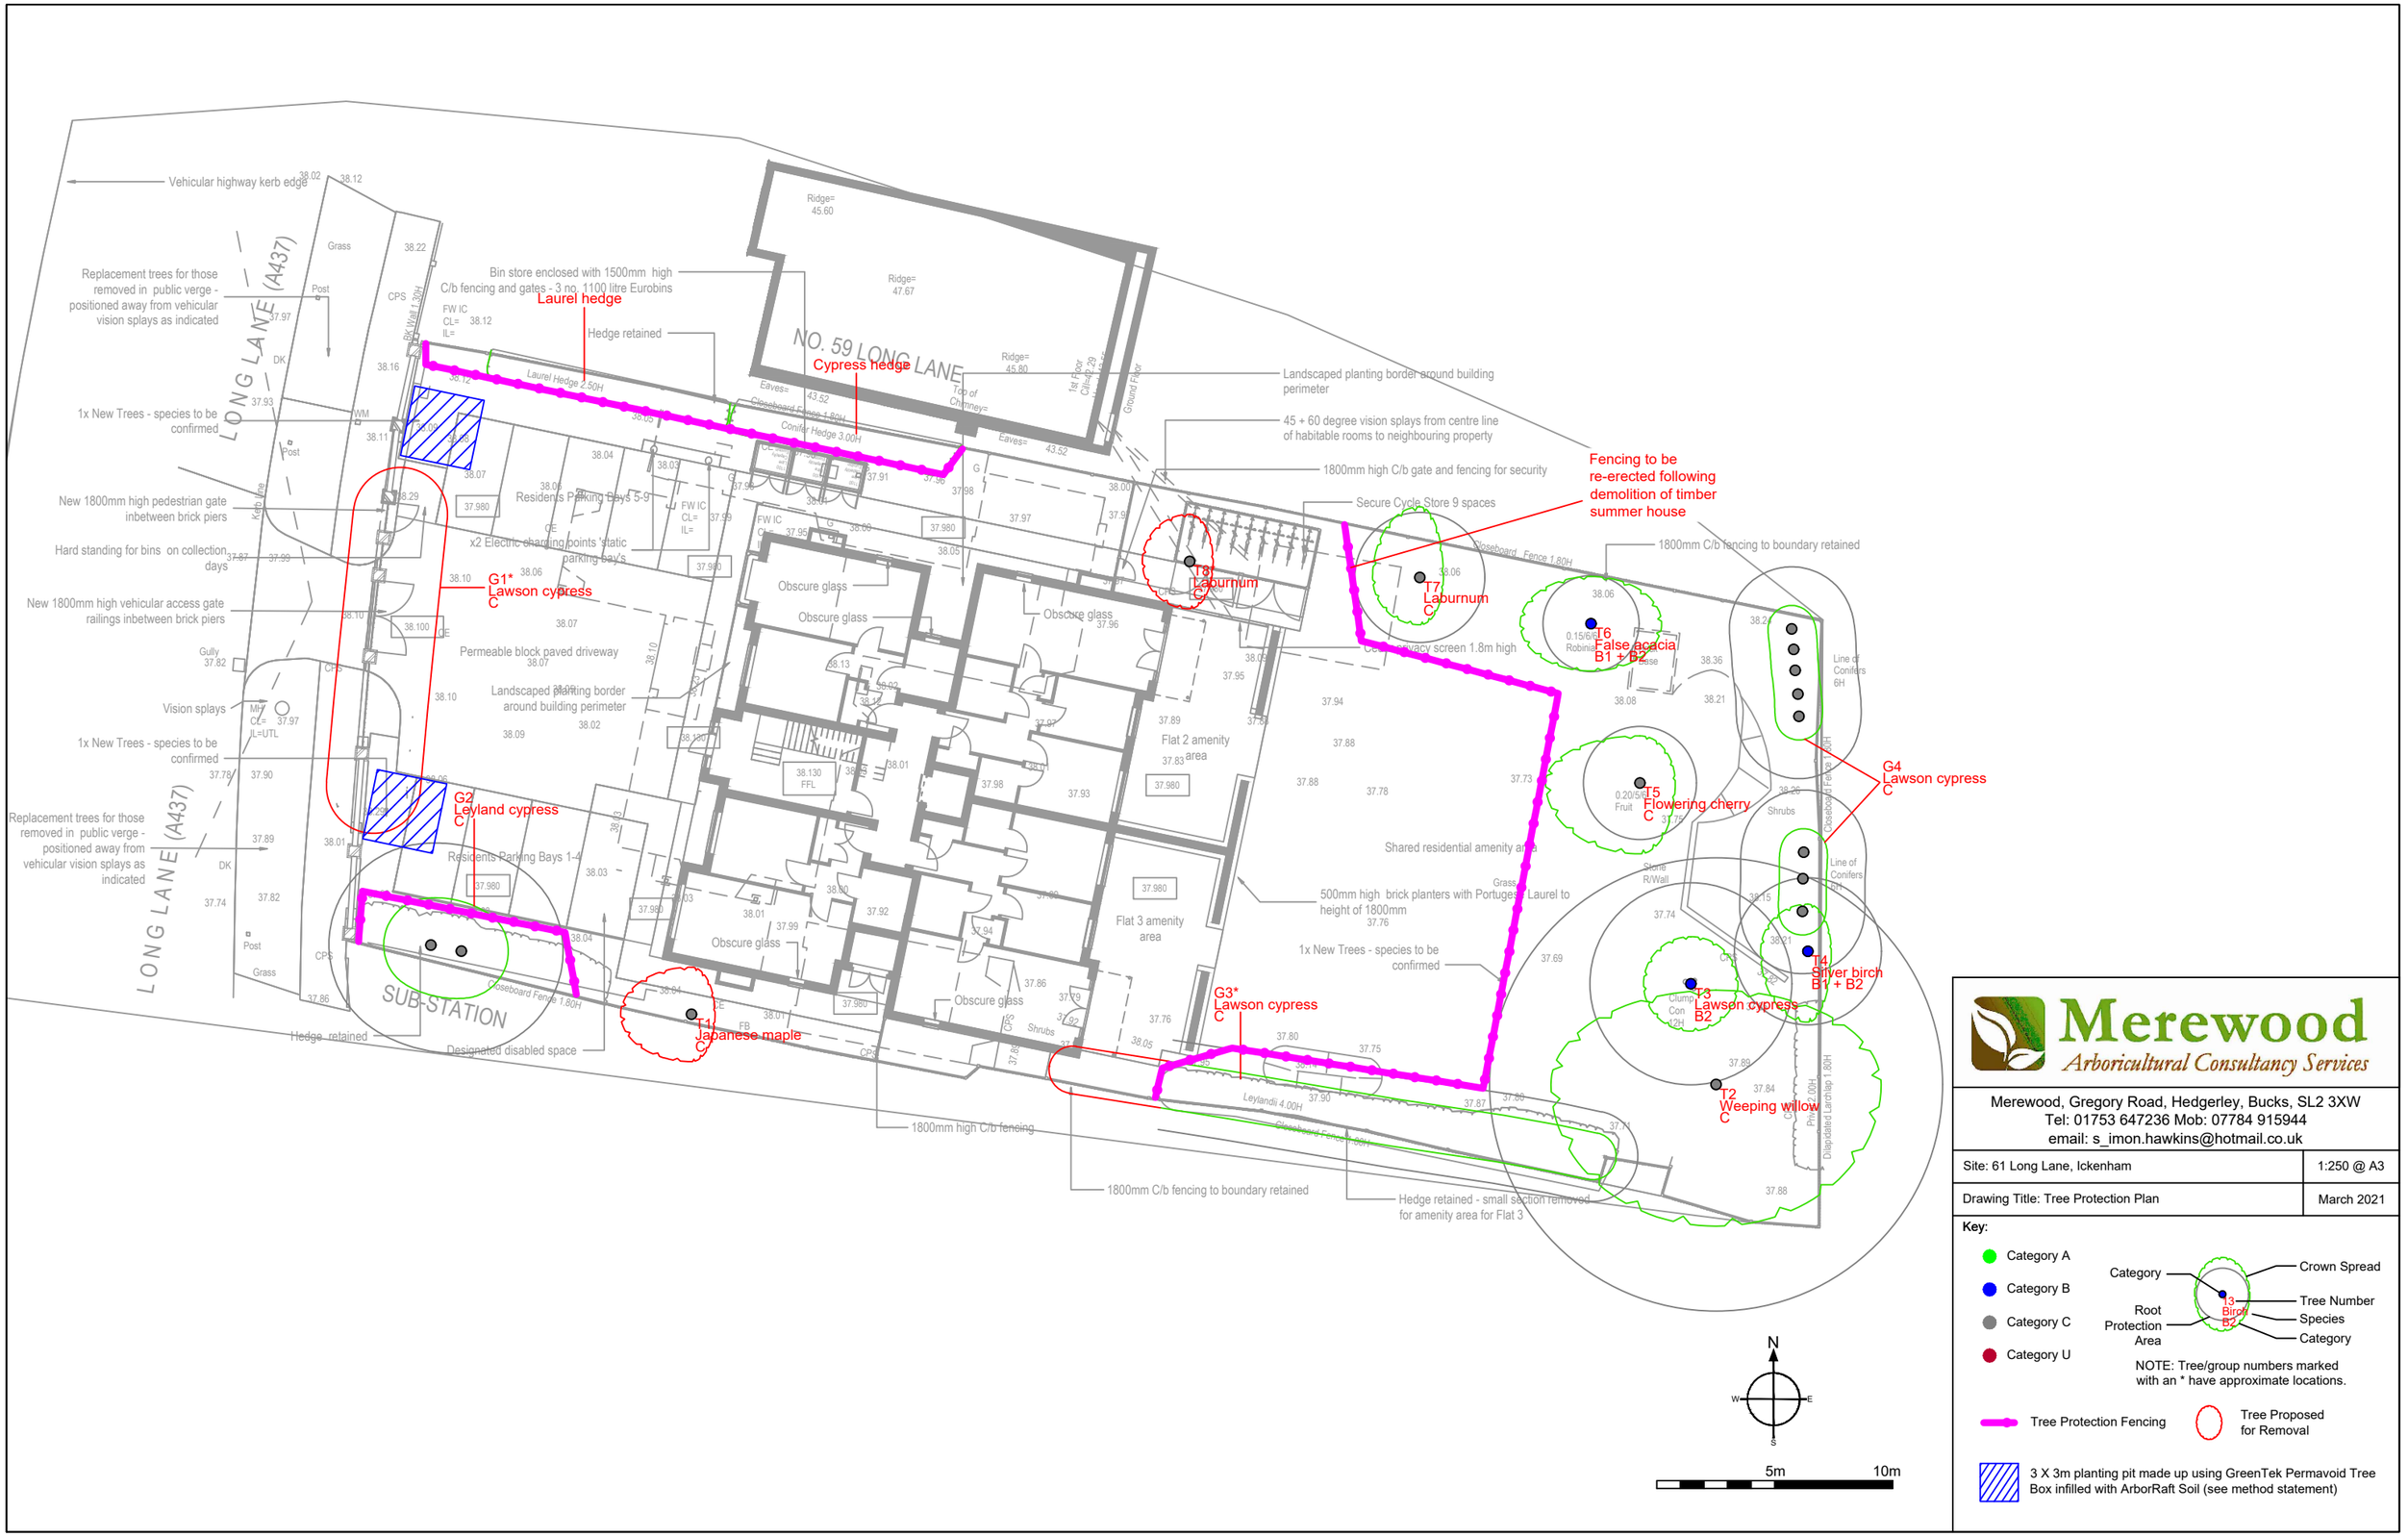

Merewood
Arboricultural Consultancy Services

Merewood, Gregory Road, Hedgerley, Bucks, SL2 3XW
Tel: 01753 647236 Mob: 07784 915944
email: s_imon.hawkins@hotmail.co.uk

Site: 61 Long Lane, Ickenham	1:250 @ A3
Drawing Title: Tree Protection Plan	March 2021

Key:

- Category A
- Category B
- Category C
- Category U

Category — Crown Spread
Root Protection Area — Tree Number, Species, Category
3 Birch B2

NOTE: Tree/group numbers marked with an * have approximate locations.

Tree Protection Fencing

Tree Proposed for Removal

3 X 3m planting pit made up using GreenTek Permavoid Tree Box infilled with ArborRaft Soil (see method statement)