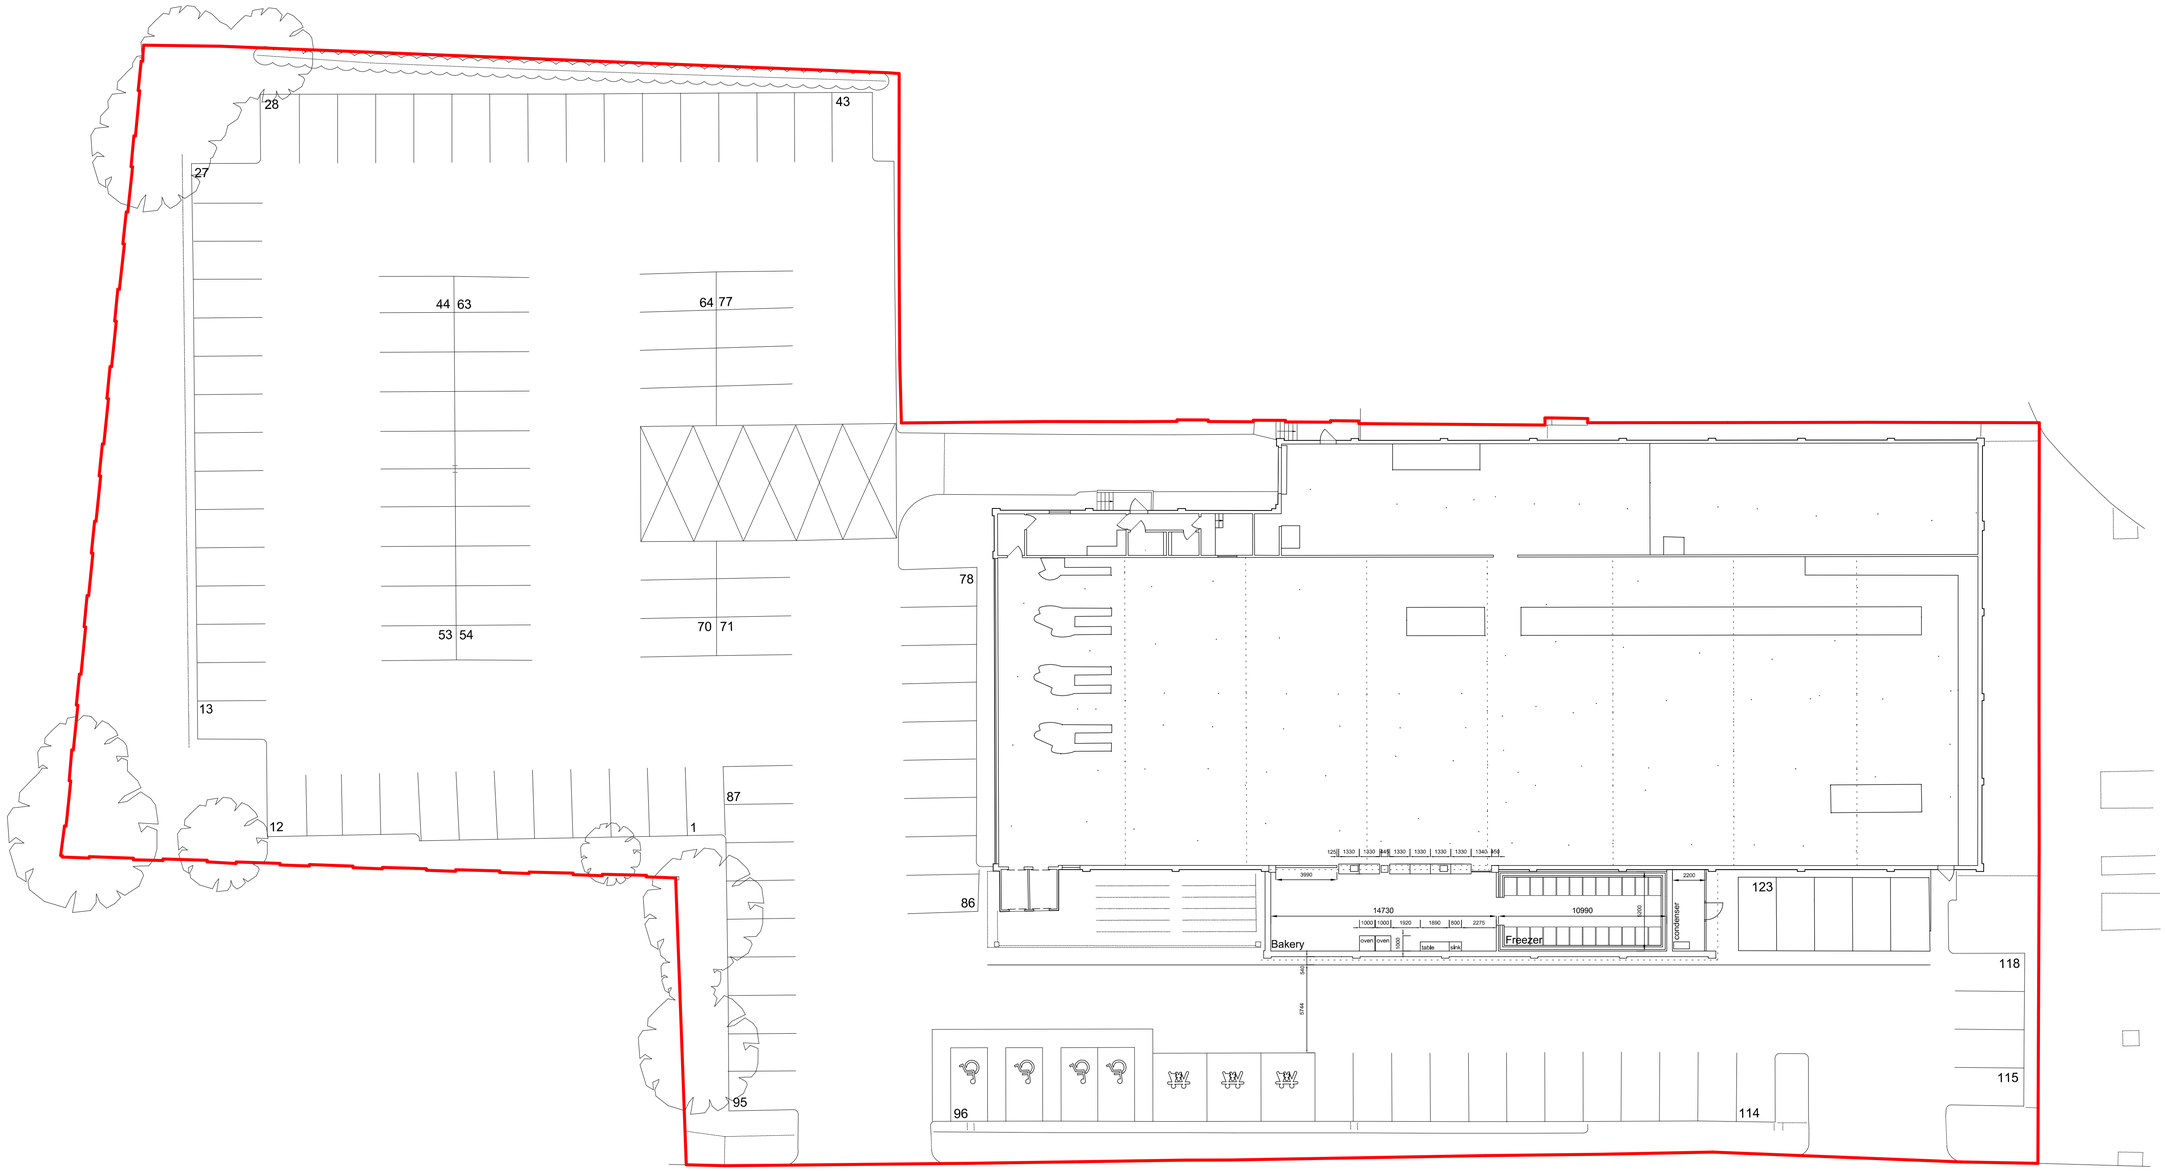


N

0m 10 20 30

EXISTING

& POOLE PATTLE chartered architects

TEL: 01473 230580 FAX 01473 231549 E-MAIL mail@poolandpattle.co.uk
5 OBSERVATION COURT 84 PRINCES STREET IPSWICH SUFFOLK IP1 1RY

Project	Date	Scale
LIDL, 482 UXBRIDGE ROAD, HAYES UB4 0SD	APRIL 2014	1:200 @ A1
Drawing: SITE LAYOUT AS EXISTING	3230 / 101 / -	

©This drawing must not be reproduced in whole or part without written consent