


EAST ELEVATION




NORTH ELEVATION



SOUTH ELEVATION

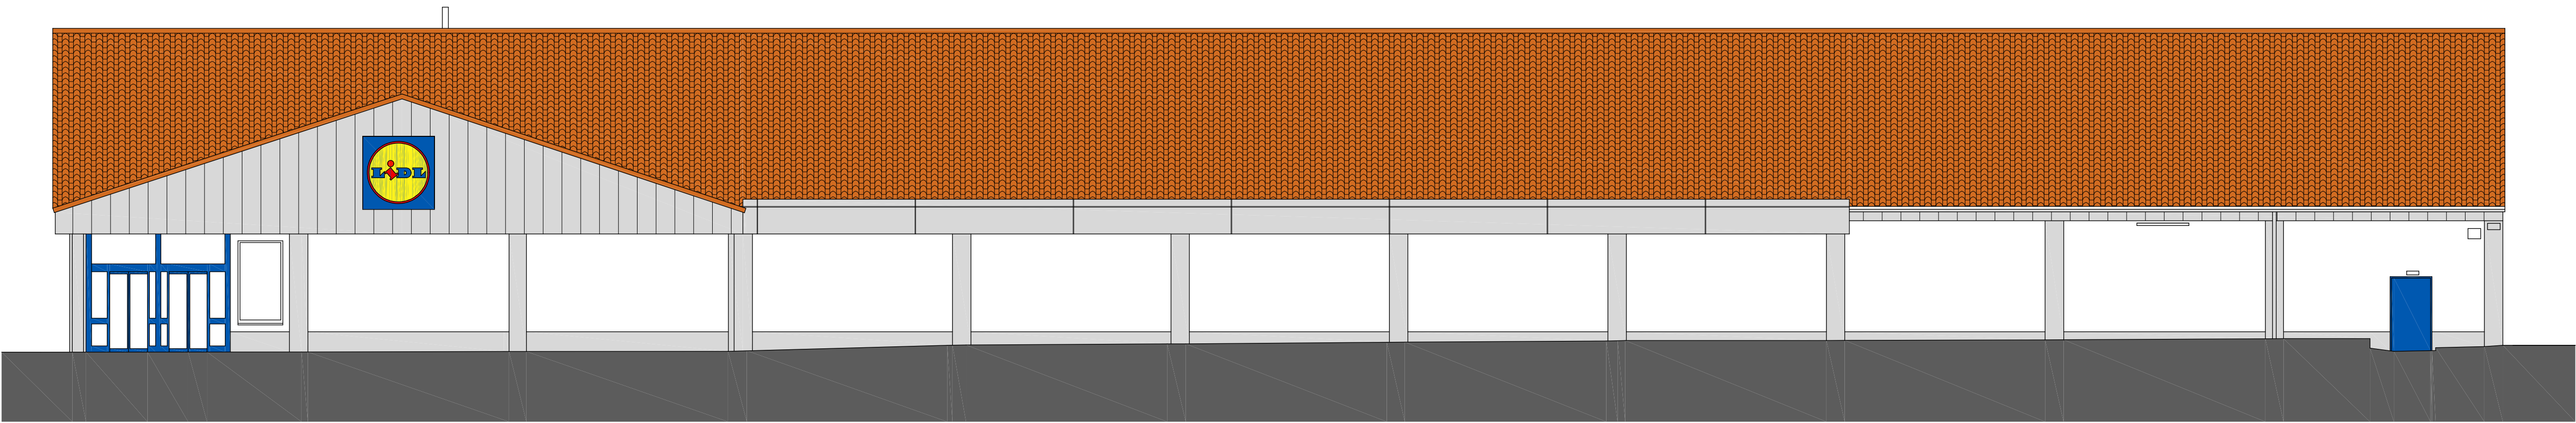

WEST ELEVATION

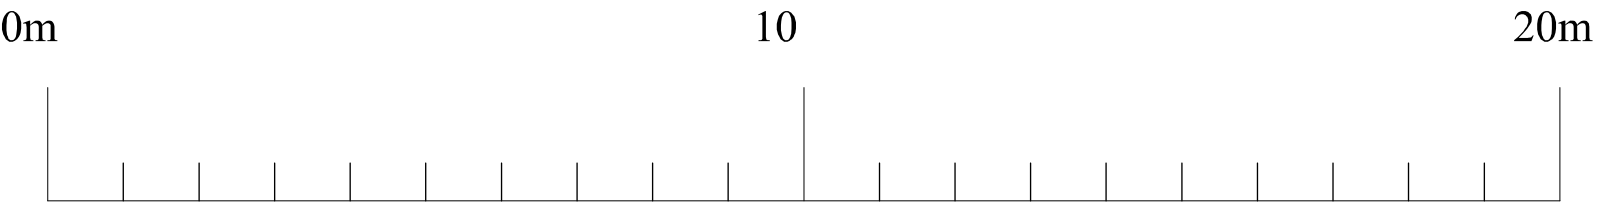

EXISTING