

PROPOSED MATERIALS

WALLS
20mm mineral render painted white RAL 9010
with projecting piers in grey RAL 7038

Ash & Lacy Building Systems Freedom 1
rainscreen cladding with 4mm Alucobond
in silver metallic finish RAL 9006


ROOF
Existing: interlocking tiles to remain on main
roof slopes

New extension flat roof: standing seam metal
roofing concealed behind alucobond fascias


SHOPFRONT GLAZING, ENTRANCE / EXIT
LOBBY AND WINDOWS
Powder coated aluminium framed, double
glazed system in blue RAL 5010

EXTERNAL DOORS
Steel external escape doors and sectional door
for deliveries blue RAL 5010


EAST ELEVATION

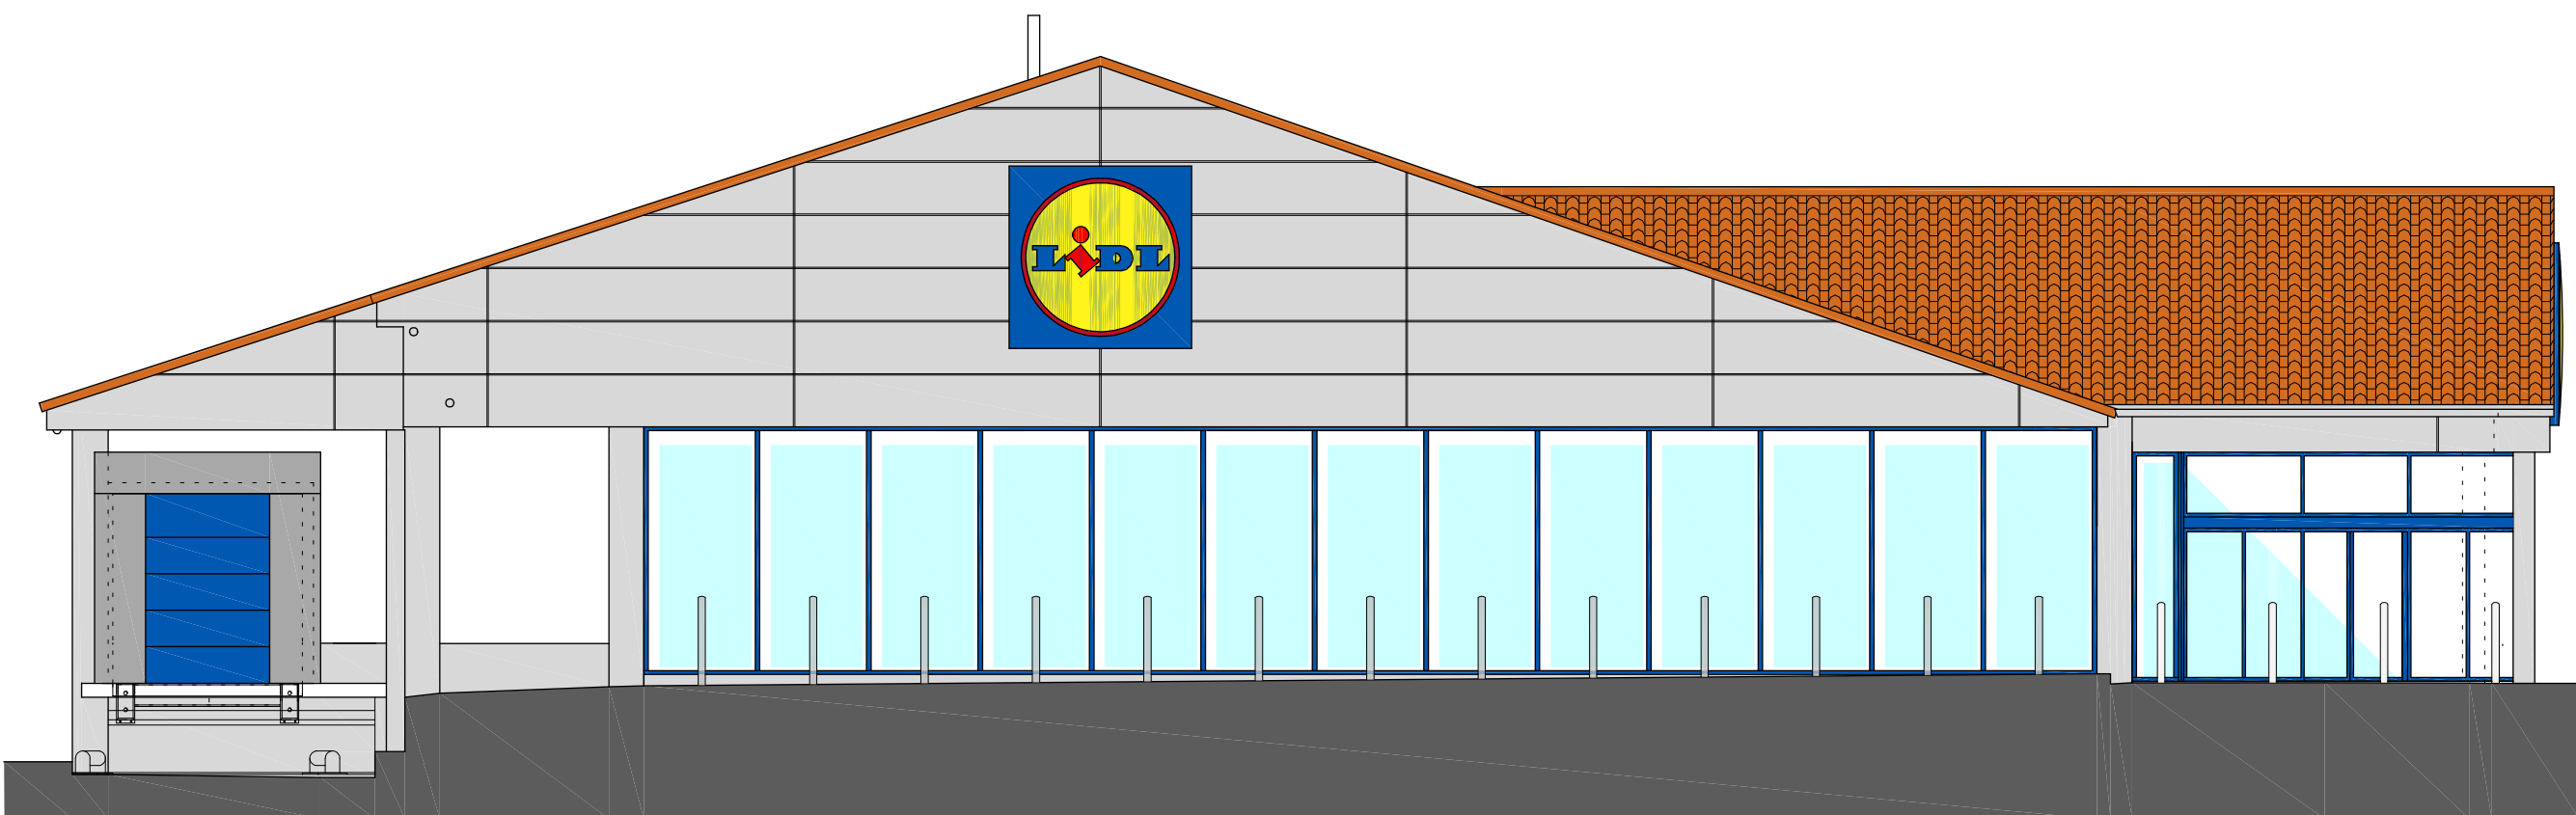

NORTH ELEVATION

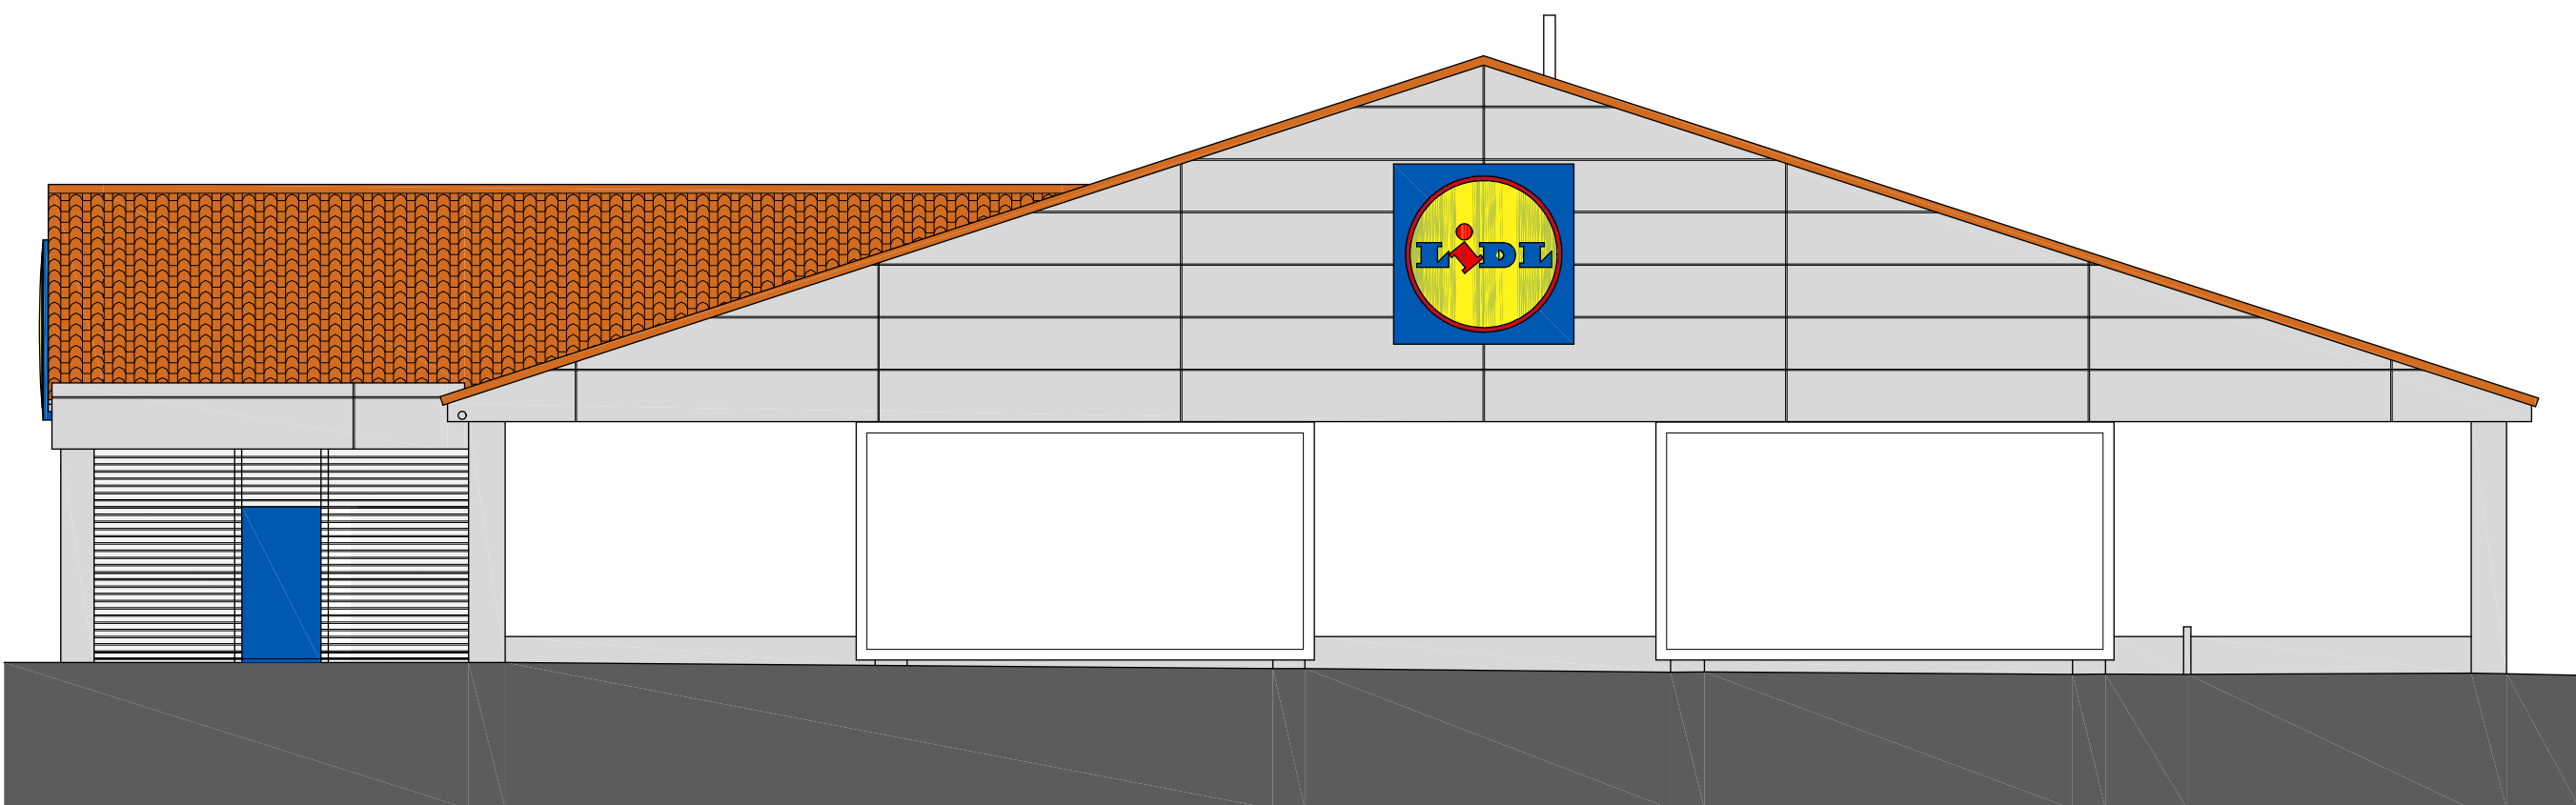

SOUTH ELEVATION

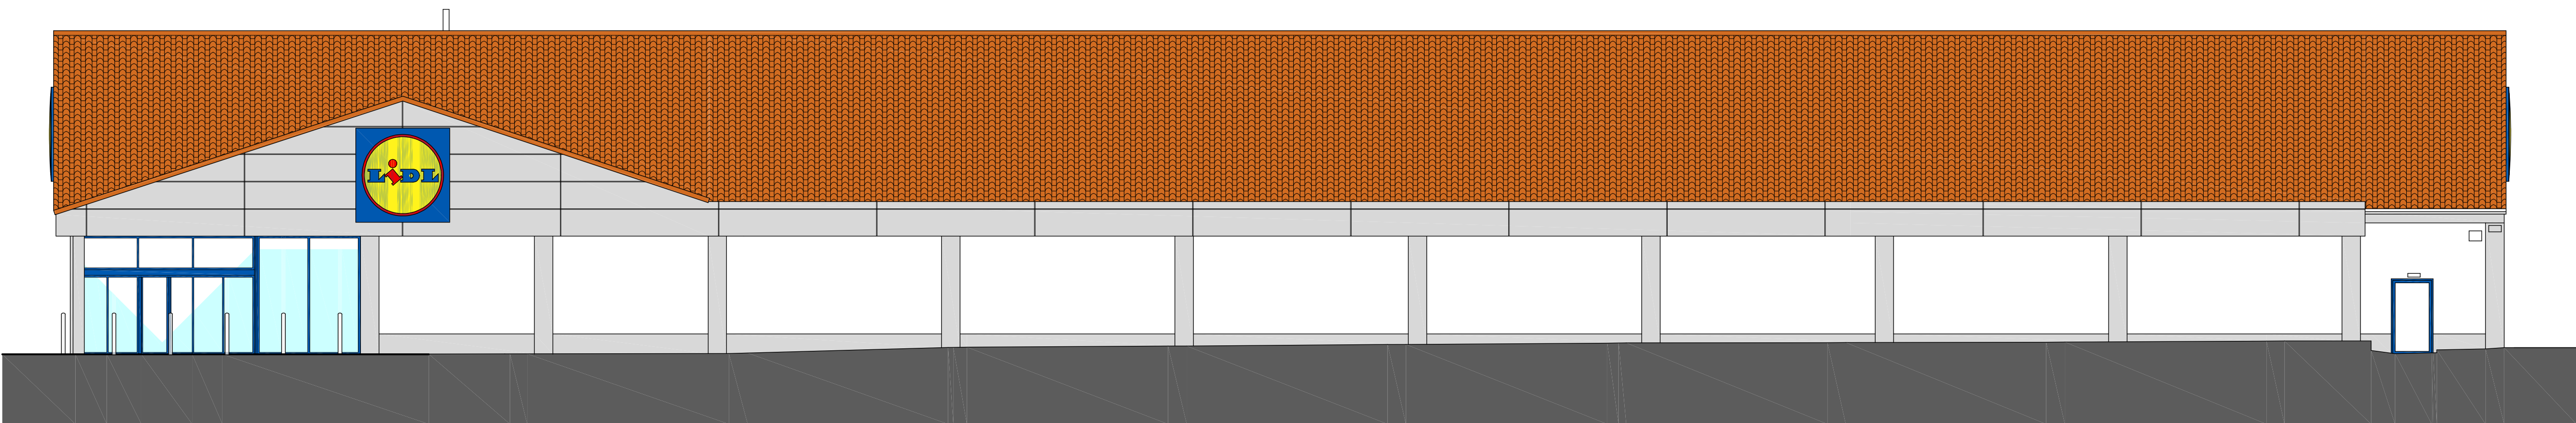

WEST ELEVATION

