


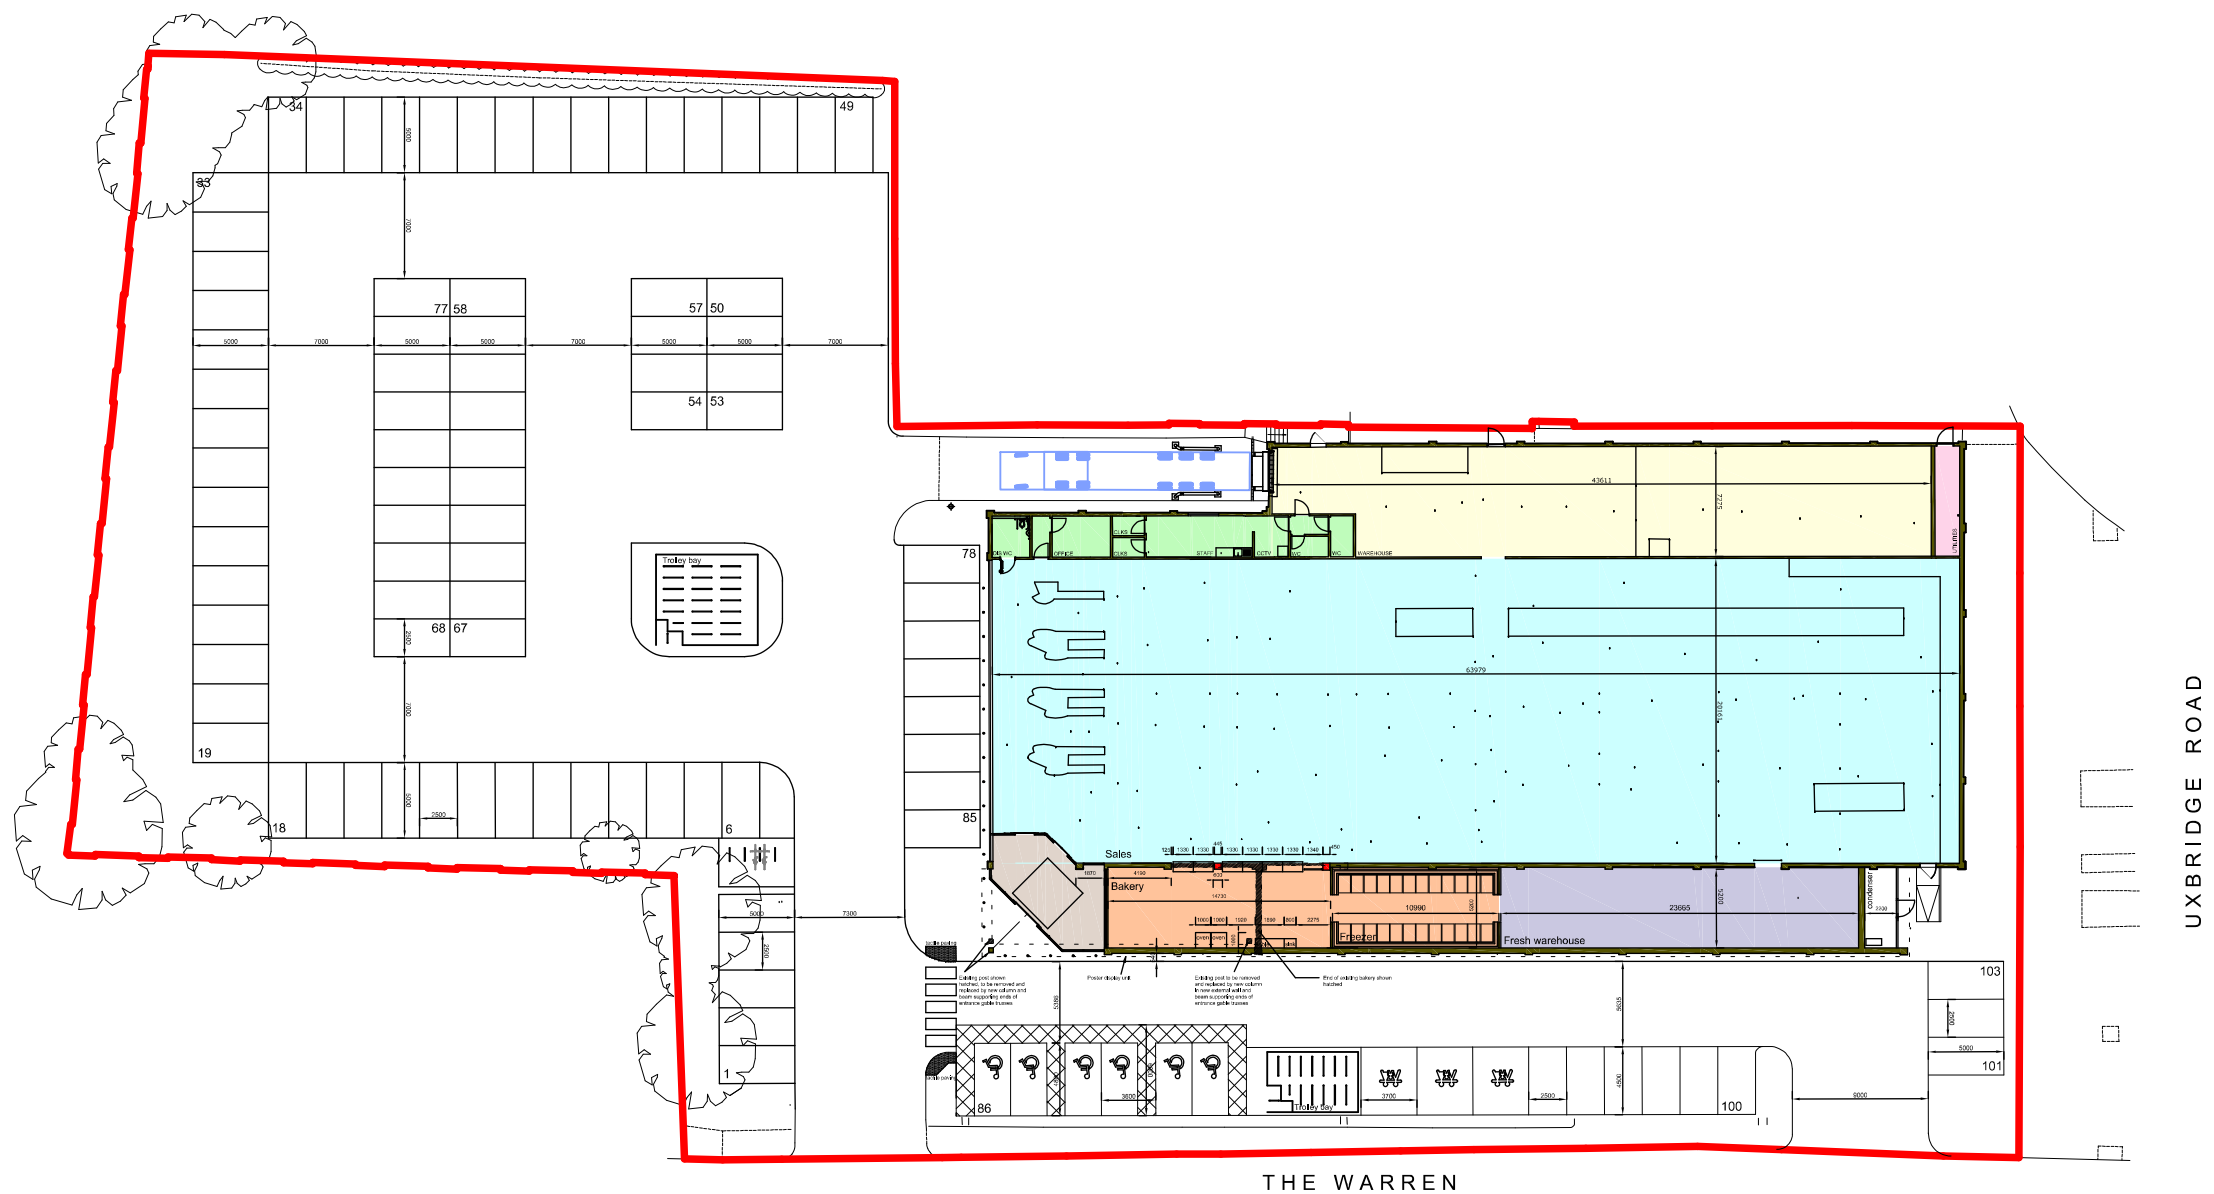

THE WARREN

UXBRIDGE ROAD

OPTION 5

& POOLE PATTLE *chartered architects*

TEL: 01473 230380 FAX 01473 231349 E-MAIL: mail@pooleandpattle.co.uk
5 OBSERVATION COURT 81 PRINCES STREET IPSWICH SUFFOLK IP1 1RY



Project LIDL, 482 UXBRIDGE ROAD, HAYES UB4 0SD	Date JUN 2014	Scale 1:500 @ A3
Drawing BLOCK PLAN AS PROPOSED	3230	5_04
-		

© This drawing must not be reproduced in whole or part without written consent

