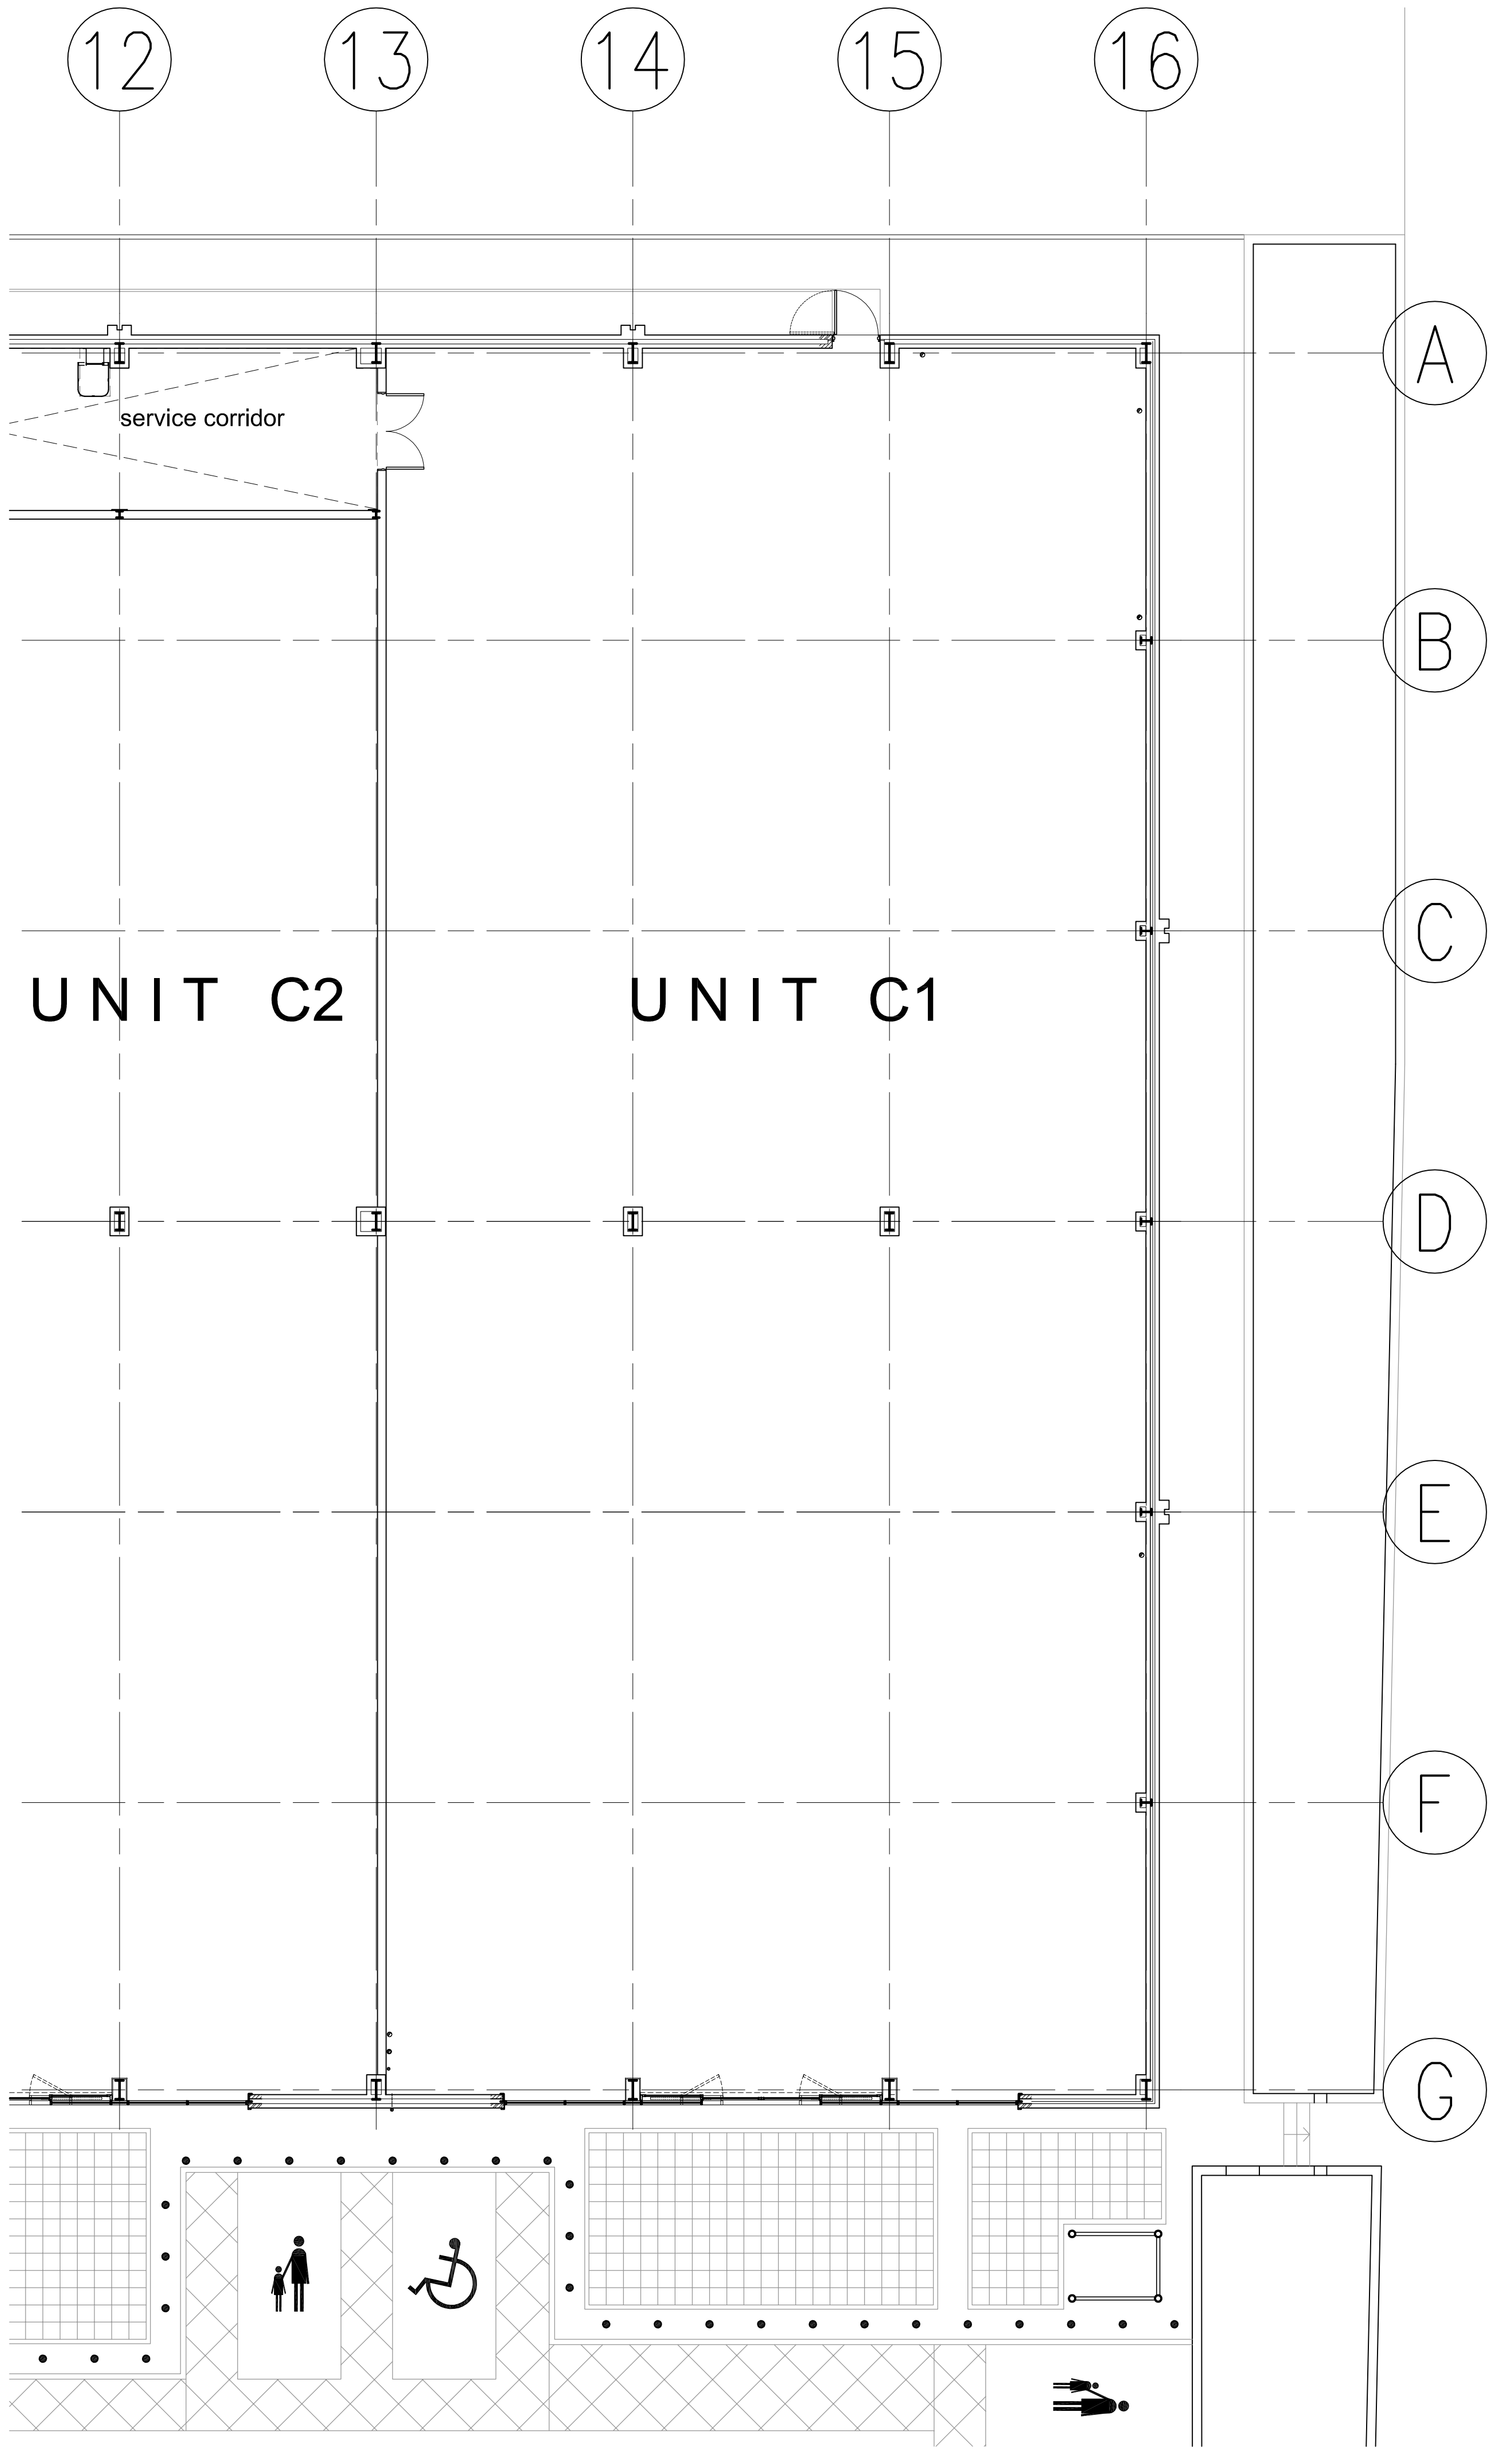

No.	REVISION	DATE

C R M
architects

20 St. Andrew Street, London EC4A 3AG
Tel : 0203 755 3364 .

Client
ING REAL ESTATE
INVESTMENT MANAGEMENT

Project
UXBRIDGE ROAD RETAIL
PARK, HAYES
UNIT C1

Drawing
UNIT C1 PLAN - EXISTING

Status PLANNING

Scales 1:100@A1 Date Sept 2022

CAD 895/DD/1.100.dwg

Drawn DD Checked

JOB No.	SERIES	DRAWING No.	REVISION
895	PL	2.200	/