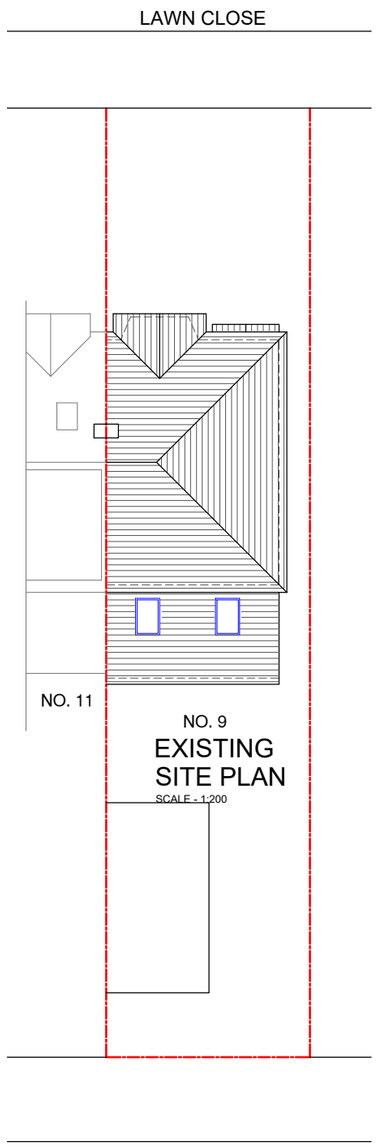

EXISTING SITE PLAN

SCALE - 1:200

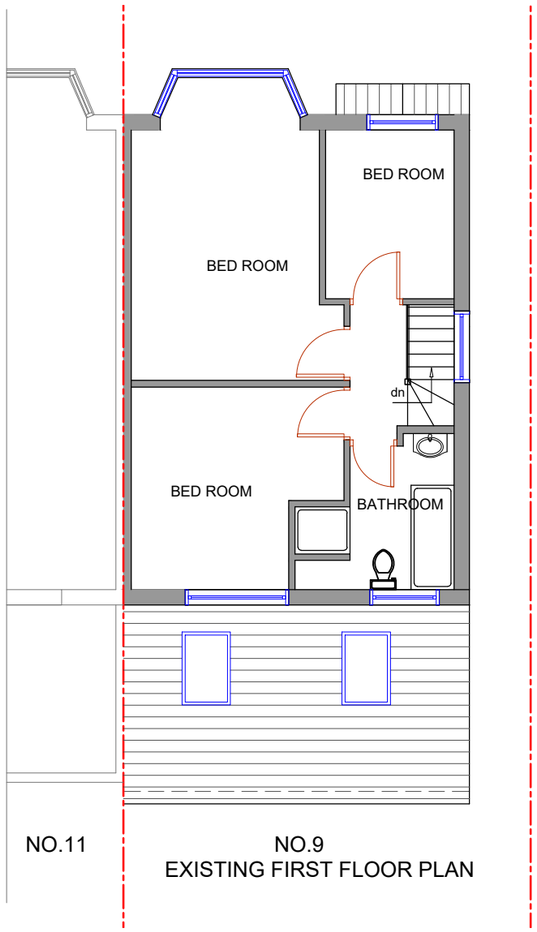

EXISTING FIRST FLOOR PLAN

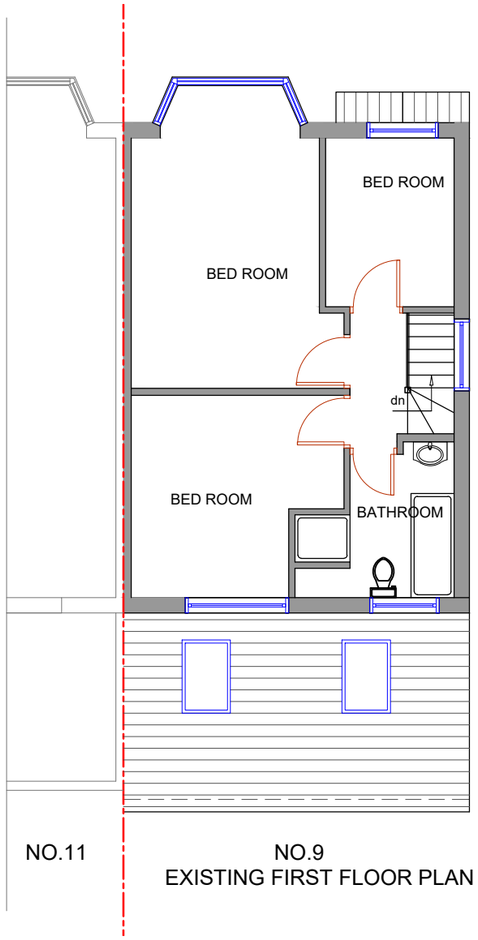

EXISTING FIRST FLOOR PLAN

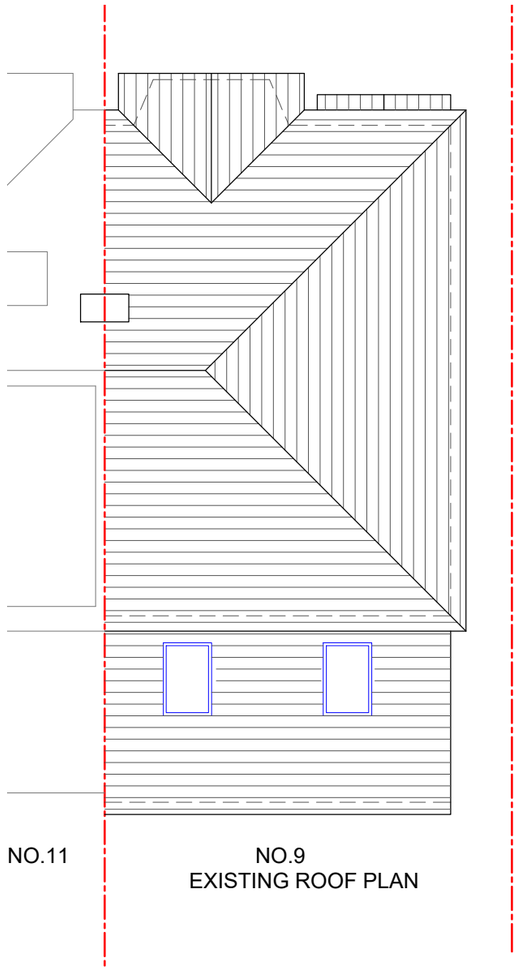

EXISTING ROOF PLAN

LOCATION PLAN

1 : 1250 SCALE

0m 1m 2m 3m 4m 5m

SCALE @ 1:100

NOTES :

Date	Revisions

Client MRS. ROMA KARAMPATSI

Job Title

9 LAWN CLOSE
RUISLIP
HA4 6ED

Drawing Title

LOCATION AND EXISTING SITE AND FLOOR PLANS

Scale: 1 : 100 / 200 / 1250 (A3)

Date: FEBRUARY 2021

Checked by: | Drawn by: RS

Drg No. TP/354/01

Rev.