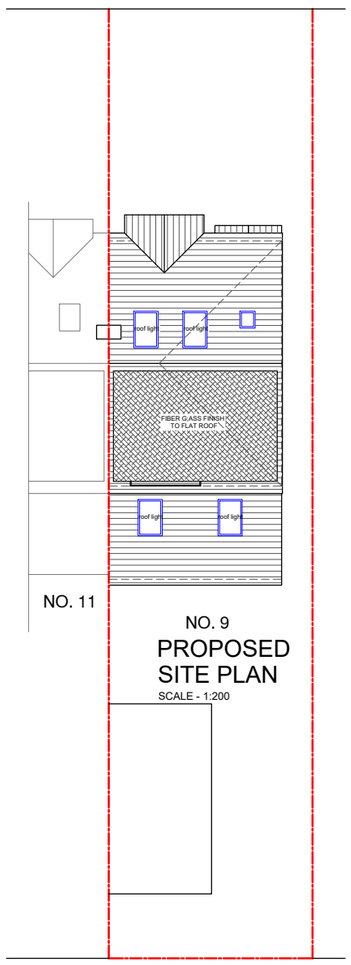

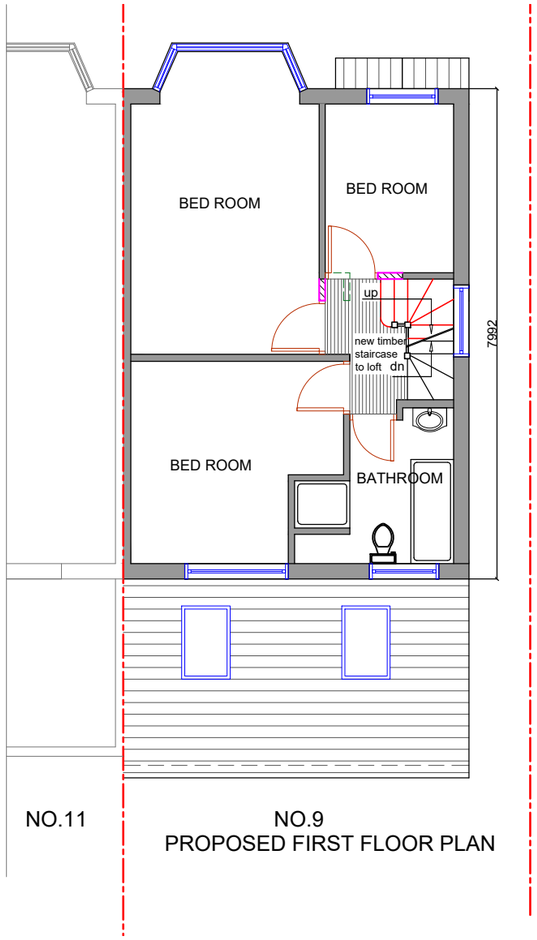

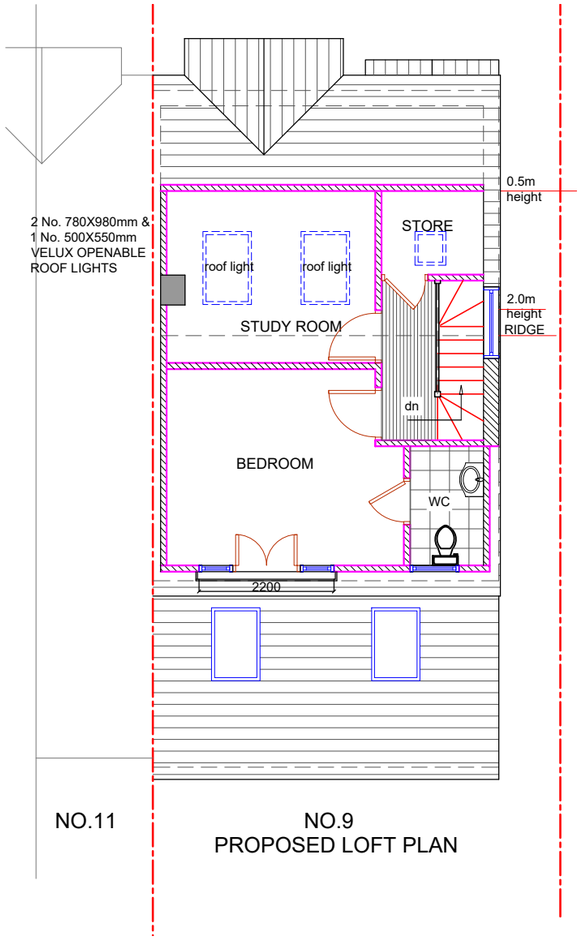

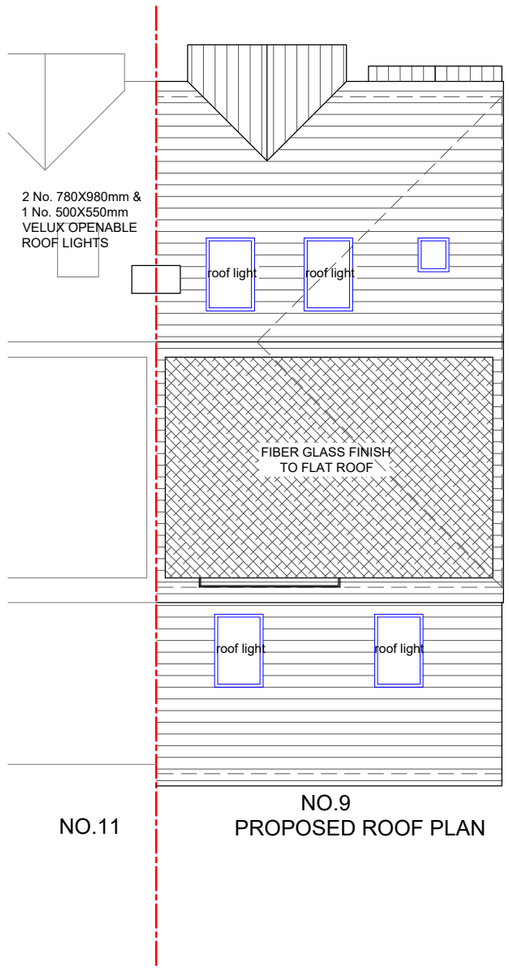

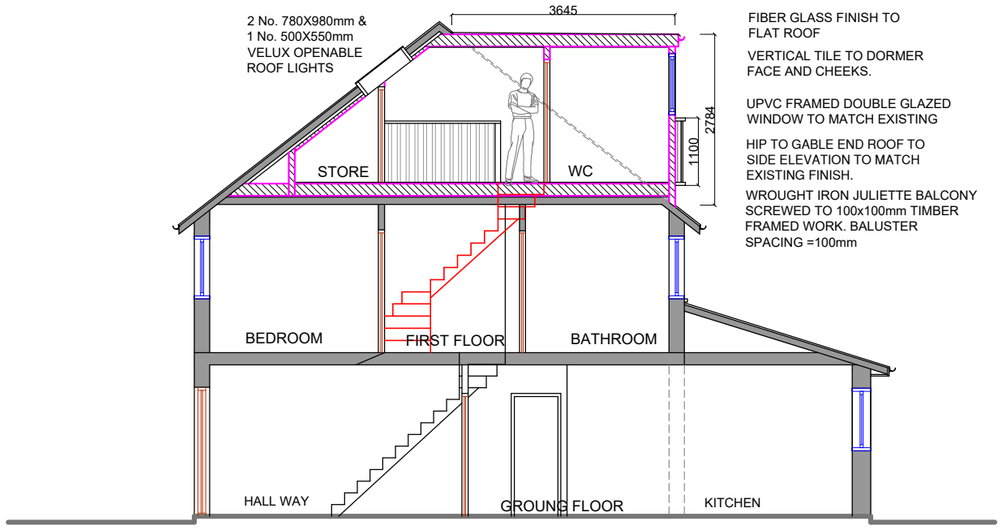

PROPOSED SECTION A - A

VOLUME CALCULATION

REAR DORMER :
(5.365 x 2.784 x 3.645) / 2
= 27.22m³
HIP TO GABLE :
(7.992 x 2.784 x 3.645) / 6 = 13.51m³
TOTAL = 40.73 m³

PERMITTED DEVELOPMENT
AS TOTAL VOLUME < 50 m3

0m 1m 2m 3m 4m 5m
SCALE @ 1:100

NOTES :

Date	Revisions

Client MRS. ROMA KARAMPATSI

Job Title
9 LAWN CLOSE
RUISLIP
HA4 6ED

Drawing Title
PROPOSED SITE AND FLOOR PLANS AND SECTION

Scale: 1 : 100 (A3)
Date: FEBRUARY 2021
Checked by: Drawn by: RS

Drg No. TP/354/03
Rev.