



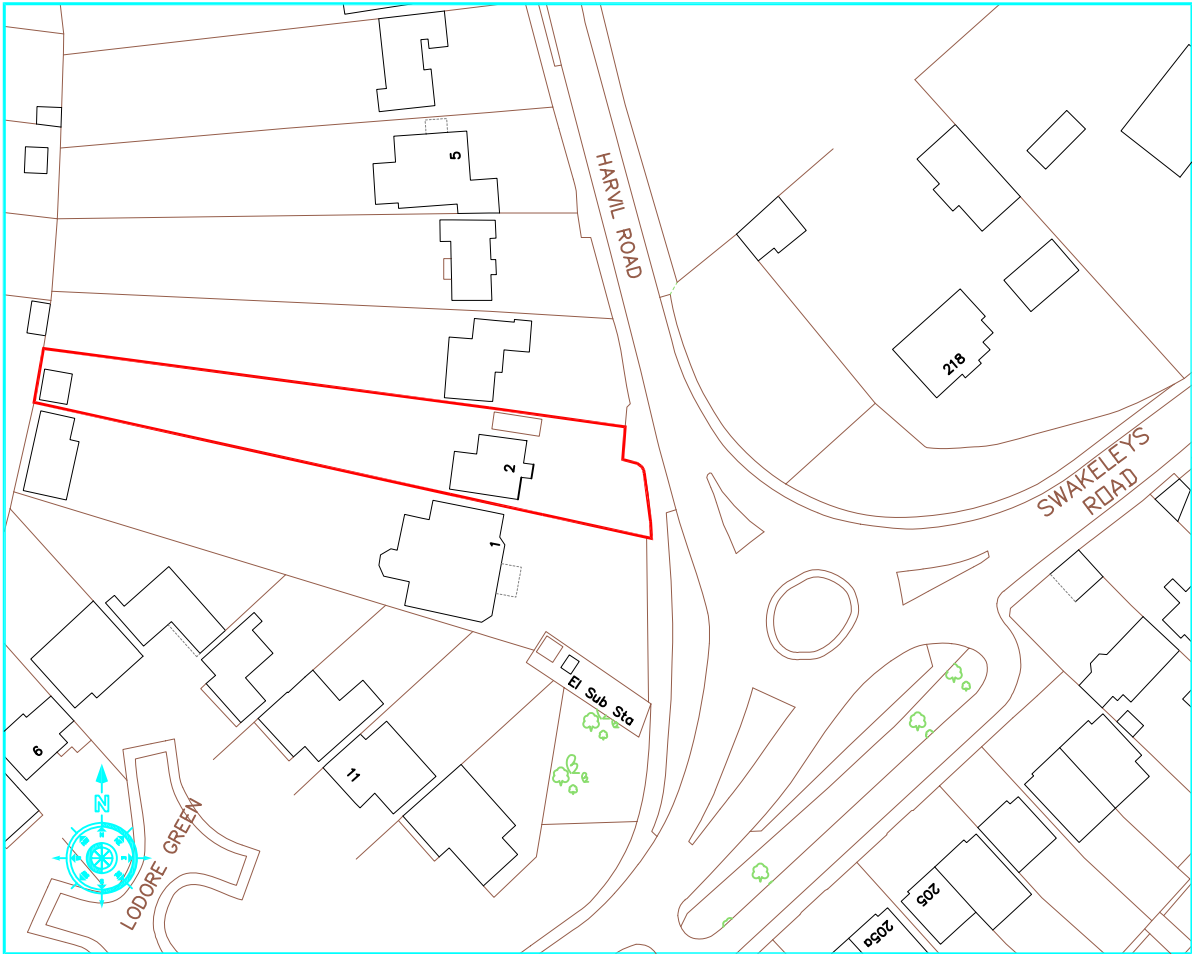

Location Plan 1:1250

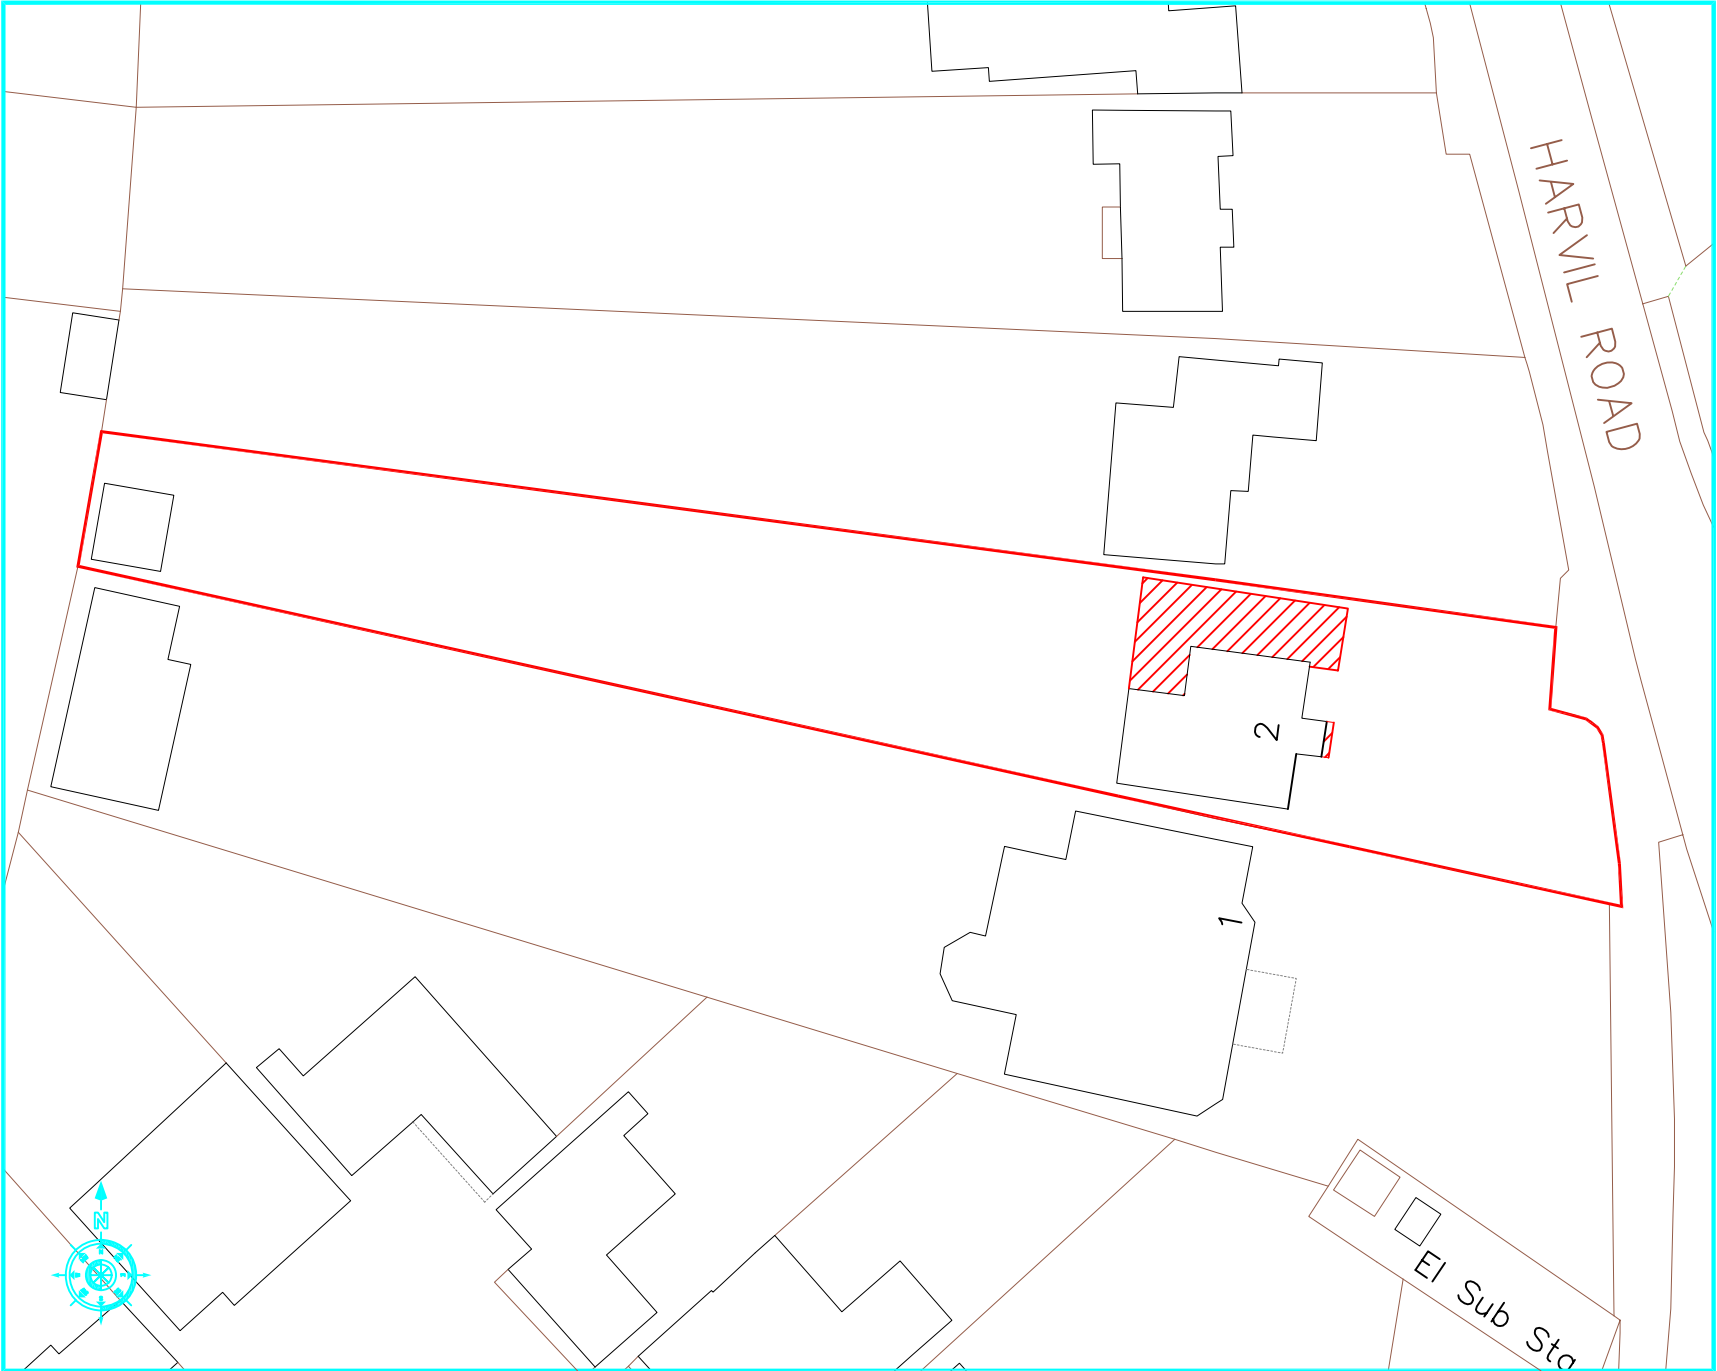

Block Plan 1:500

rev:		
These drawings should be approved by local Authority		
All dimensions to be checked on site. This drawing is copyright and should not be reproduced without permission of the Architects.		
client:	Mr. Bachitar Dail	
project:	2 Harvil Road Ickenham UB10 8AJ	
drawing:	Location & Block Plans	
scale:	As Shown	date: Apr 2022
drawn:		
rev:	01 / 10	