


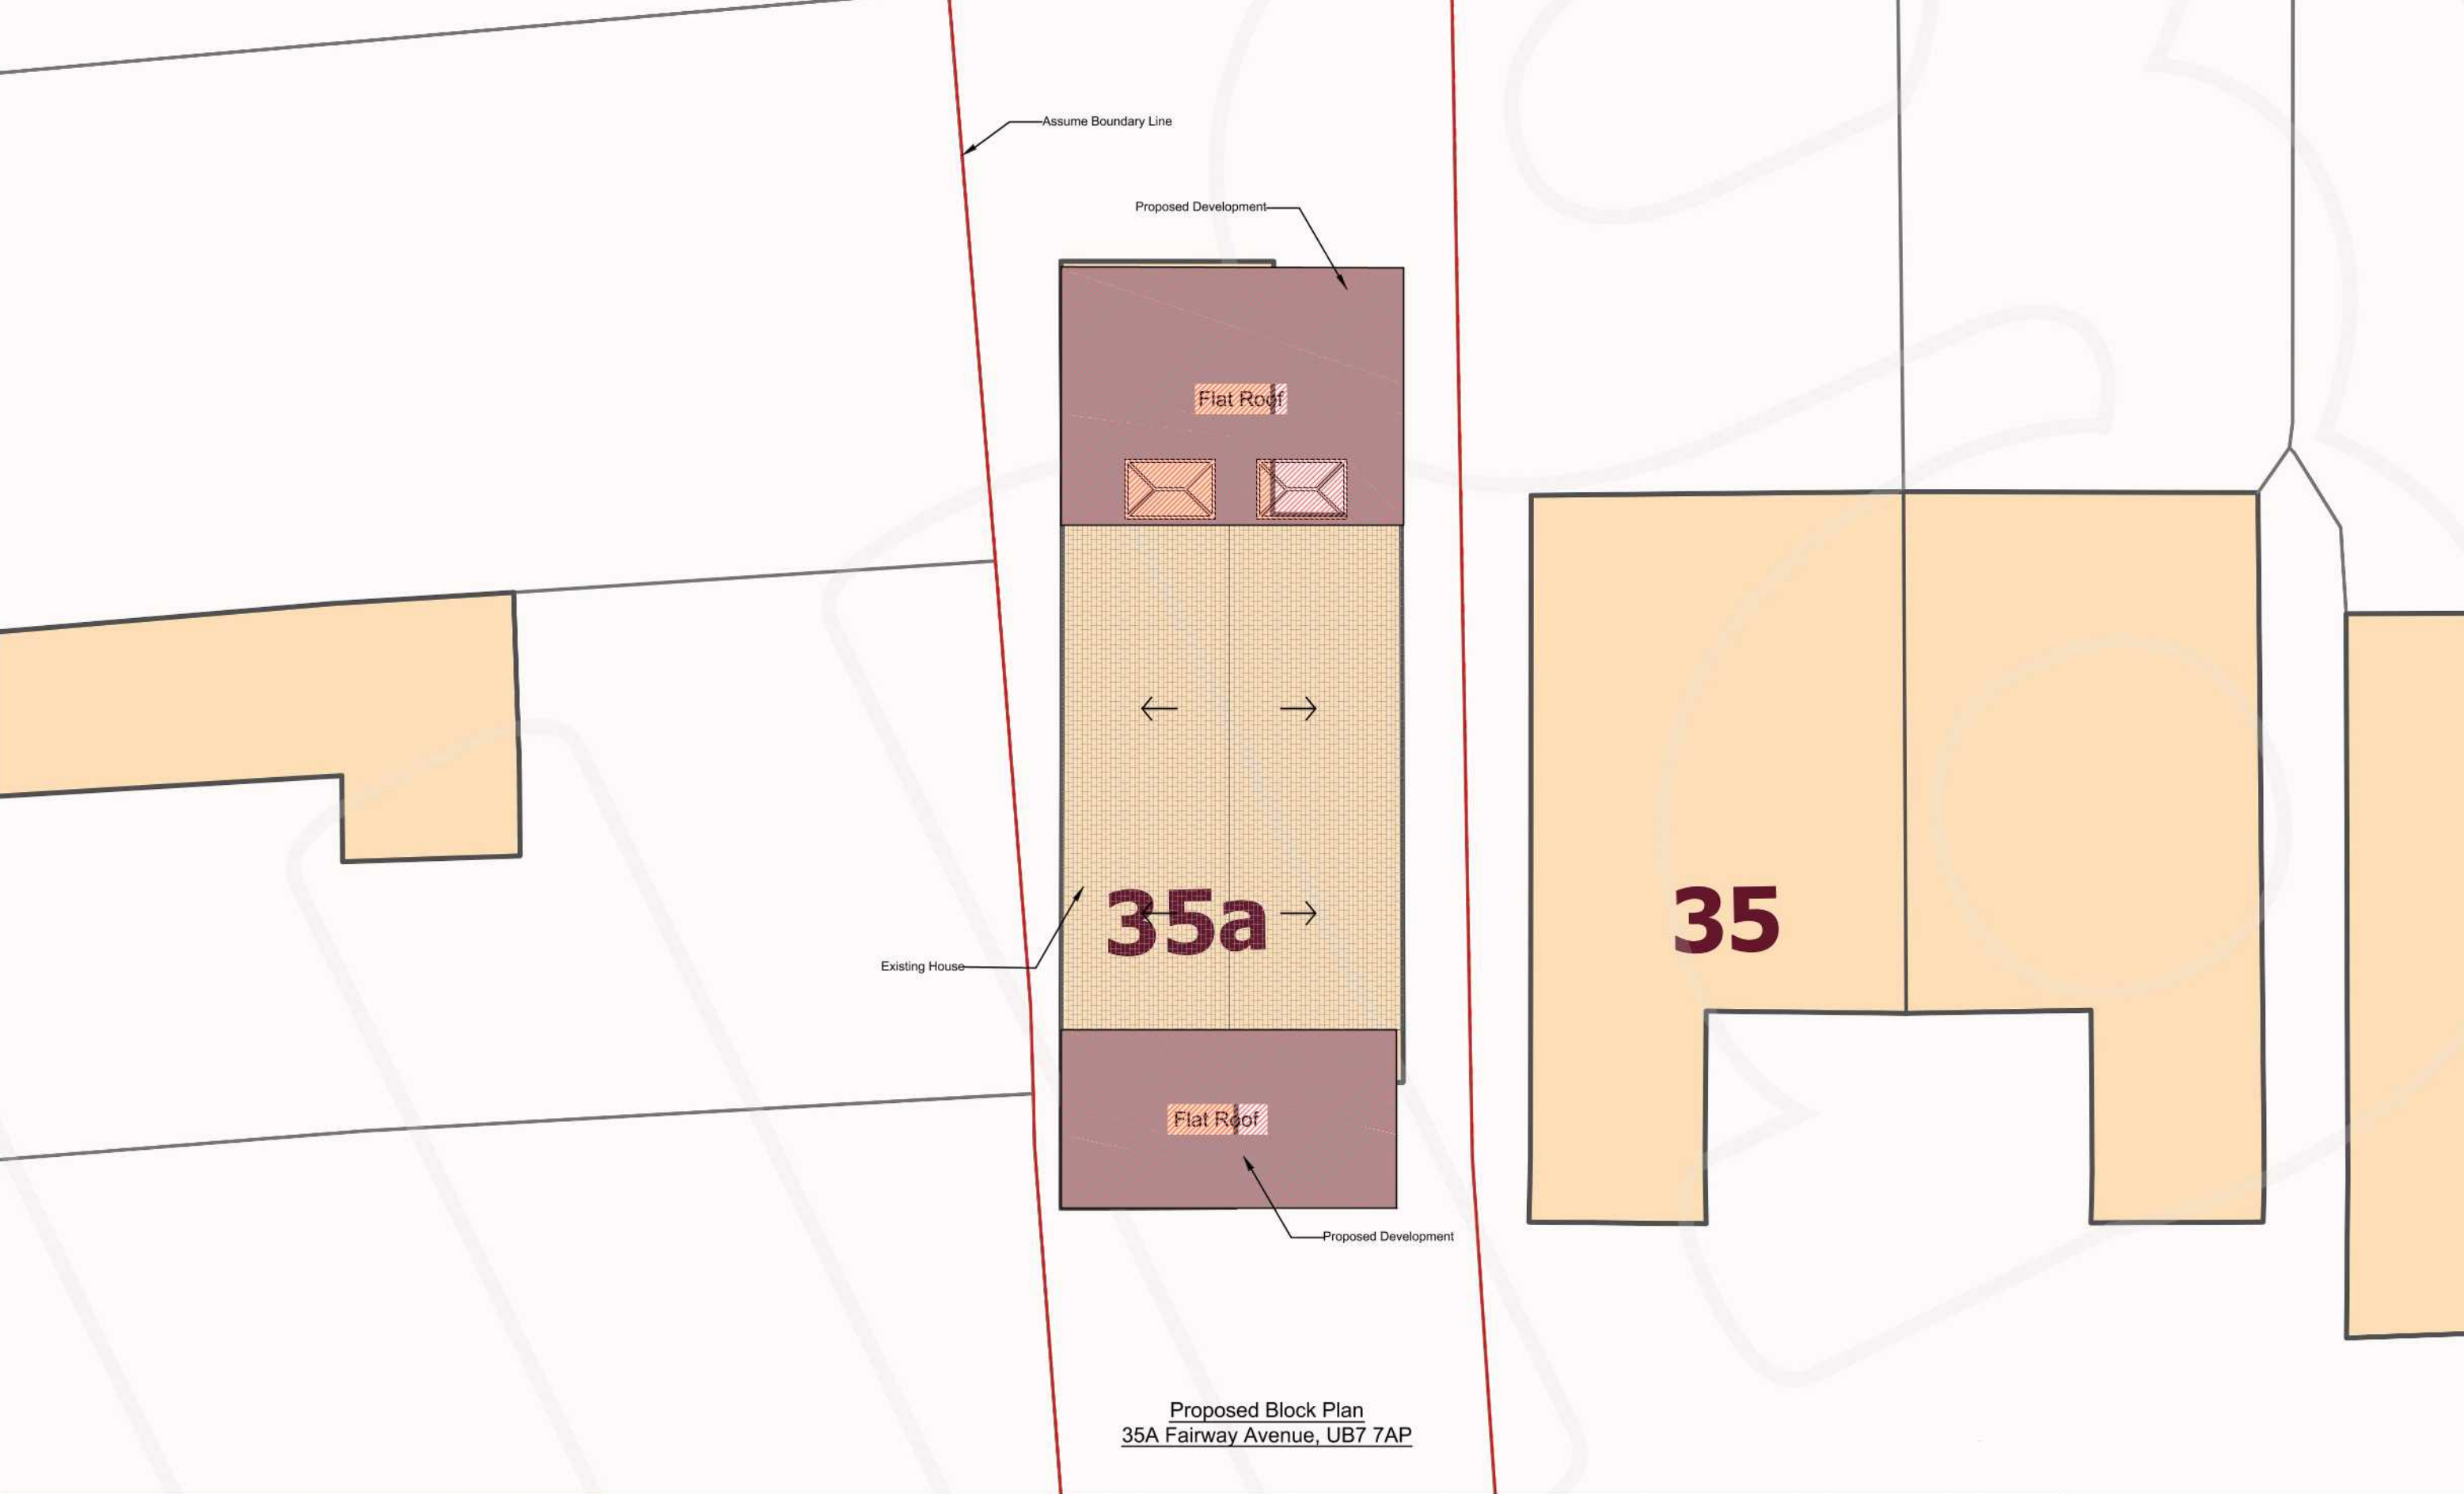

Proposed Block Plan
35A Fairway Avenue, UB7 7AP



ONLINE
ARCHITECTURAL
SERVICES

DRAWING: PLANNING	0 1 2 3 4 5 6 7 8 9 10 M 1:100				DRAWN: SA	DATE: 22/02/2021			
DISCLAIMER Drawing to be read in conjunction with all other relevant documentation All written dimensions to be checked on site before work commences. Discrepancies, where identified, must be reported to the designer. The drawing is the property of Arch Studio and must not be reproduced or used in conjunction with any unauthorized person either wholly or in part without valid consent.	ARCH STUDIO (OAS) Email Address: archstudio.professional@gmail.com Contact Number: 07494 500087		PROJECT : 35A Fairway Avenue, UB7 7AP		CLIENT: Mr Sadique		SHEET SIZE: A3	SCALE: 1:100	
							PROJECT NO: 35A/2021	DRAWING NO: PD 05	REV: A