



Assume Boundary Line

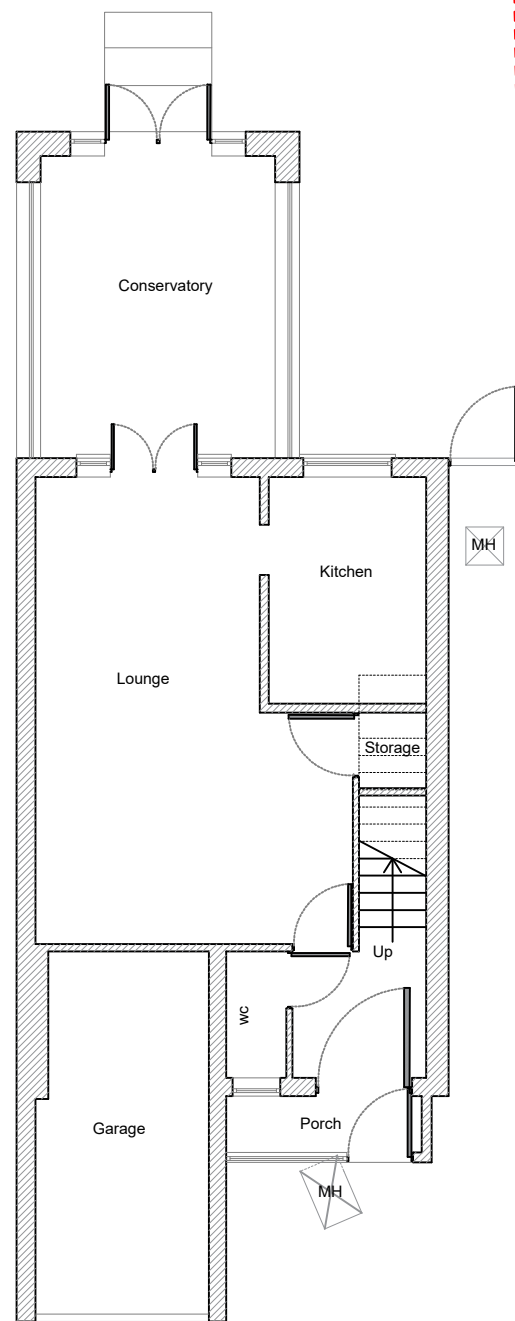


Existing Ground Floor

Assume Boundary Line

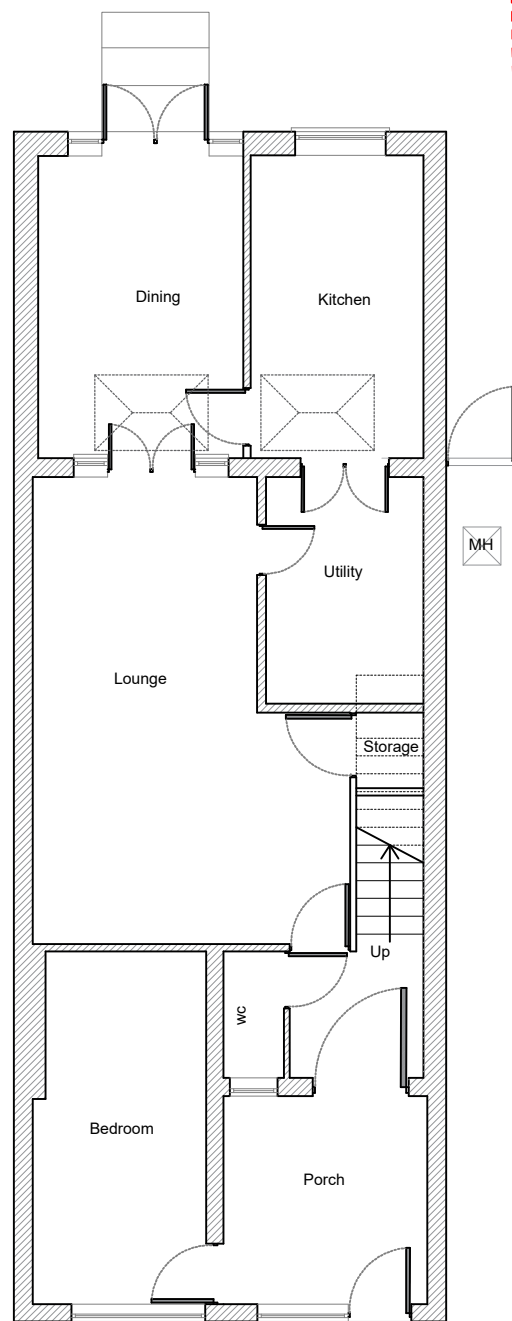


Proposed Ground Floor

Assume Boundary Line

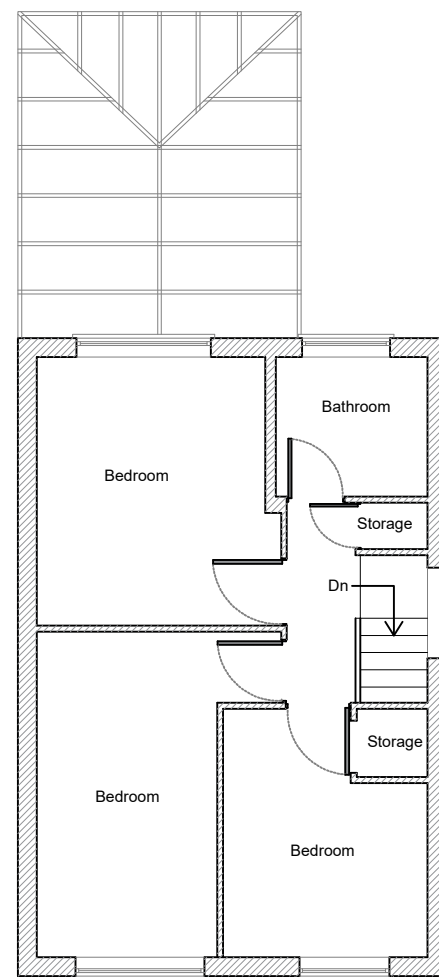

Existing First Floor

Assume Boundary Line

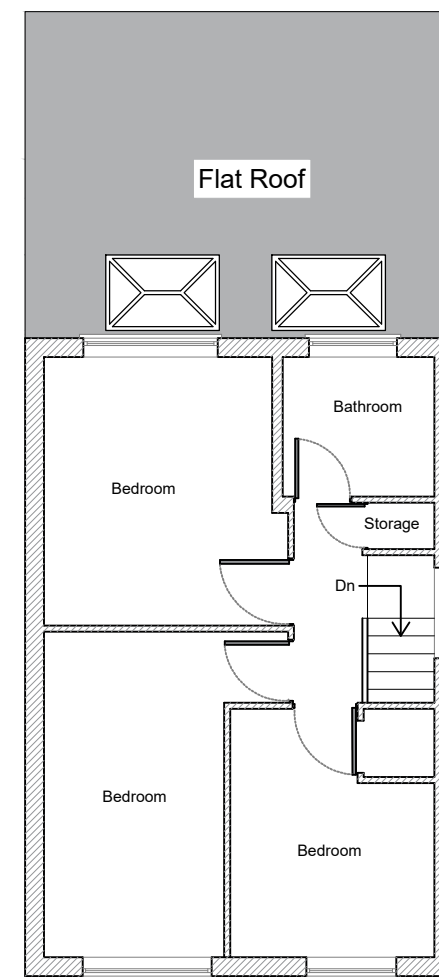

Proposed First Floor



ONLINE
ARCHITECTURAL
SERVICES

DRAWING:
PLANNING

DISCLAIMER

Drawing to be read in conjunction with all other relevant documentation
All written dimensions to be checked on site before work commences.
Discrepancies, where identified, must be reported to the designer.
The drawing is the property of Arch Studio and must not be reproduced or
used in conjunction with any unauthorized person either wholly or in part
without valid consent.

ARCH STUDIO (OAS)


Email Address: archstudio.professional@gmail.com
Contact Number: 07494 500087

PROJECT :

35A Fairway Avenue, UB7 7AP

CLIENT:

Mr Sadique

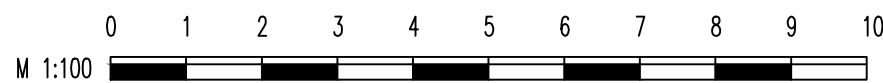

DRAWN: SA

DATE: 01/02/2021

SHEET SIZE: A3

SCALE: 1:100

PROJECT NO:
35A/2021

DRAWING NO:
PD 01

REV:
01