




Block Plan
Scale 1:500

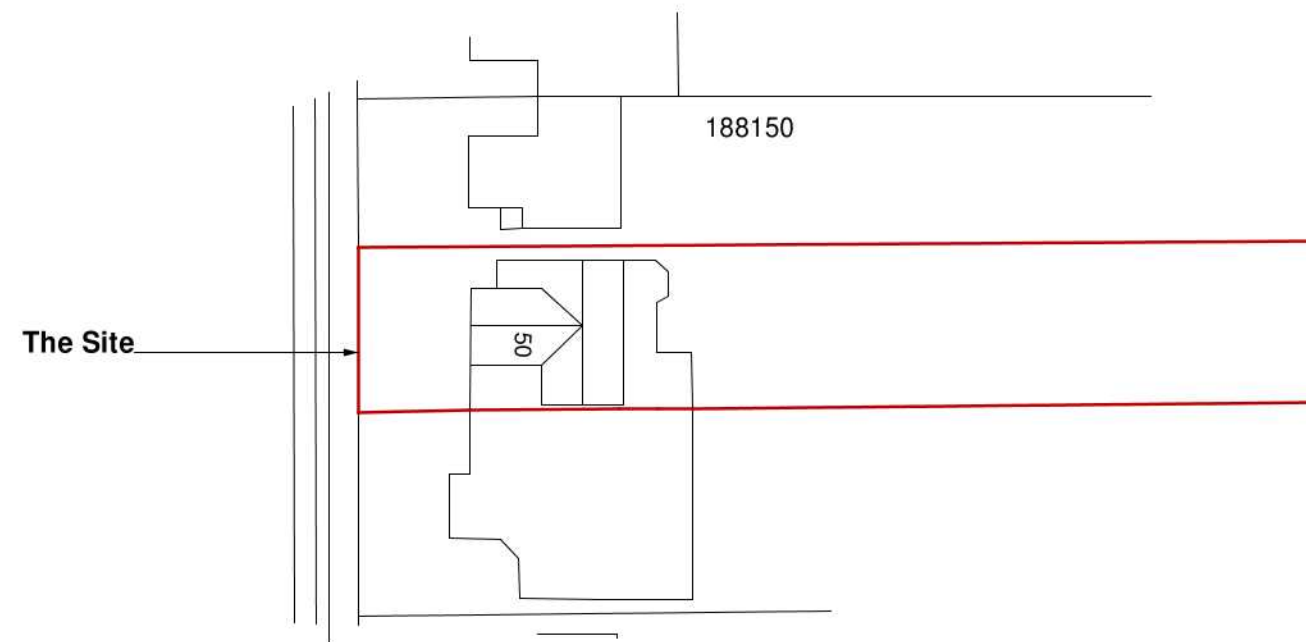

Location Plan
Scale 1:1250

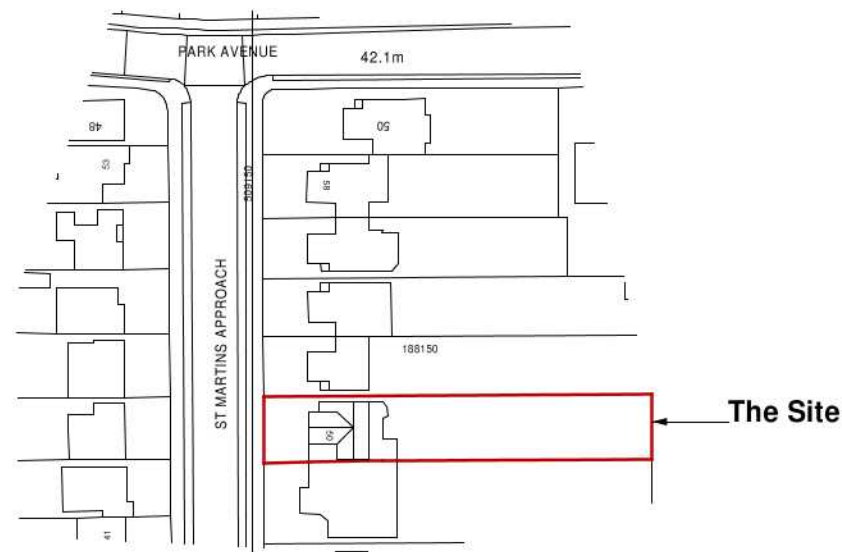

Ordnance Survey, (c) Crown Copyright 2019. All rights reserved. Licence number 100022432

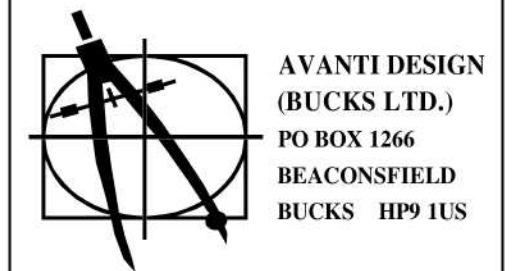

Client	
Mr. & Mrs W. James	
Location	
50 St Martins Approach	
Project	
Proposed Loft Conversion	
Drawing Title	
Location Plan Block Plan	
Scale	Date
1:1250 & 1:500	December 2019
Dwg. No.	Rev.
WJ/02/19	-