



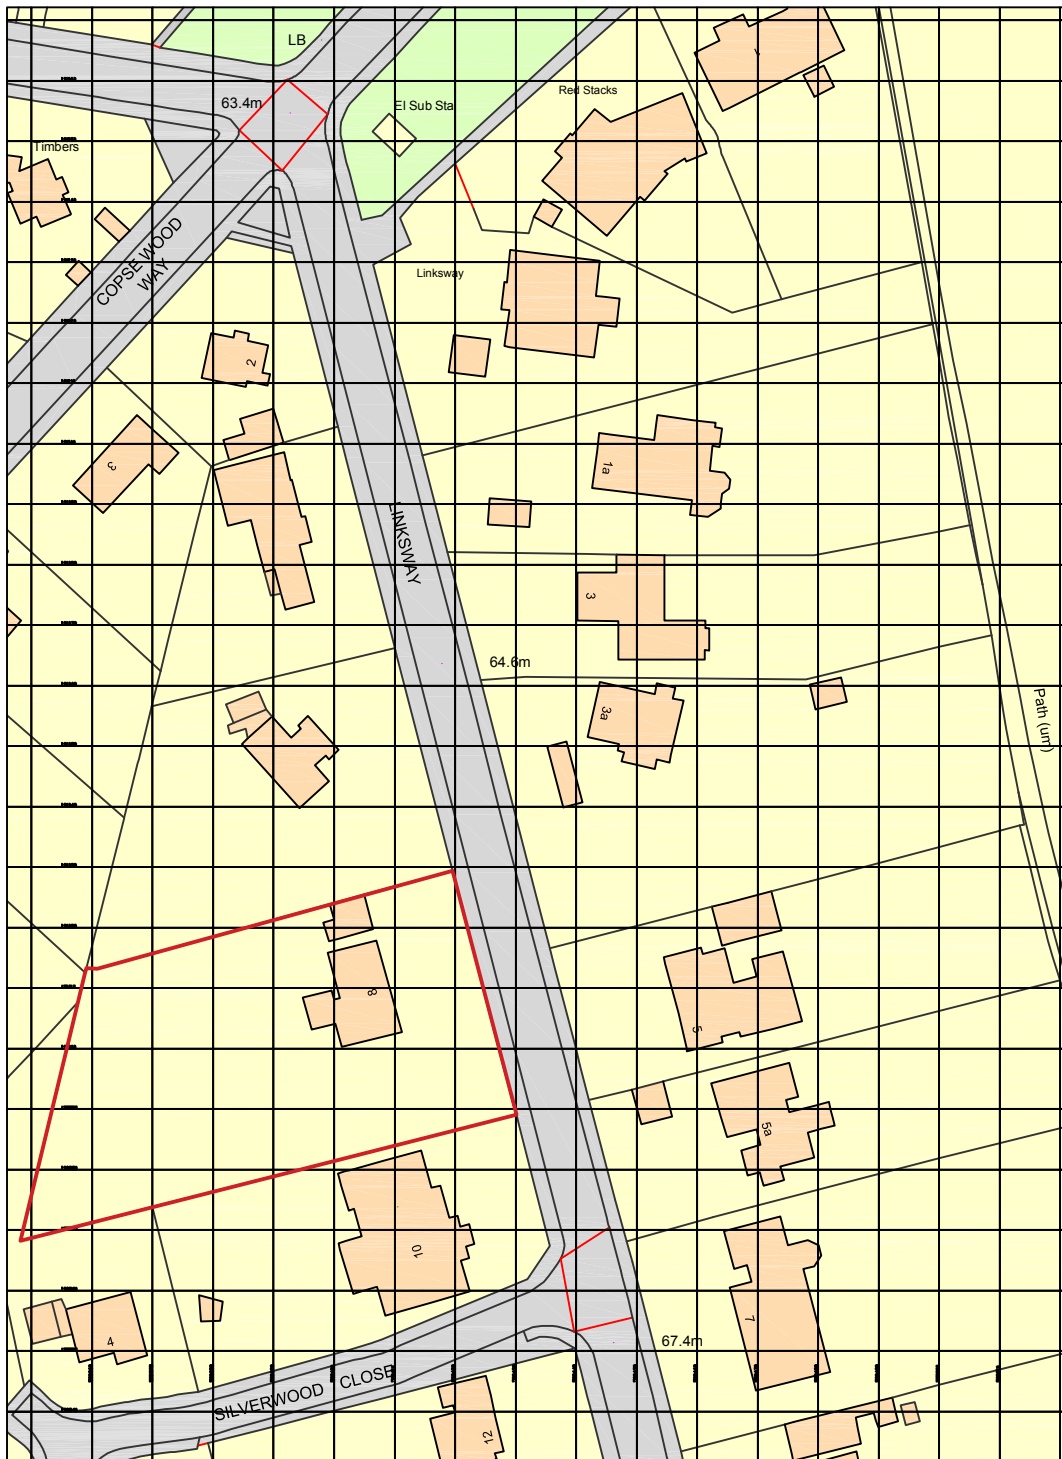

Ordnance Survey. (c) Crown Copyright 2018. All rights reserved. Licence number 100022432

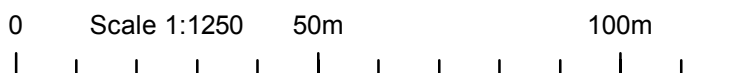

PROJECT
8 LINKSWAY
NORTHWOOD
HP6 2XB

DRAWING

Location Plan

Drawn By : MD

Date : 28.02.2018

Approved By

Scale : 1:1250 @ A4

Drawing No.

Rev.

5562_PLLP

**SEABROOK
ARCHITECTS**

CHARTERED ARCHITECTS

Link House, St Mary's Way, Chesham,
Bucks HP5 1HR Tel: 01494 778918 Fax: 01494 770620