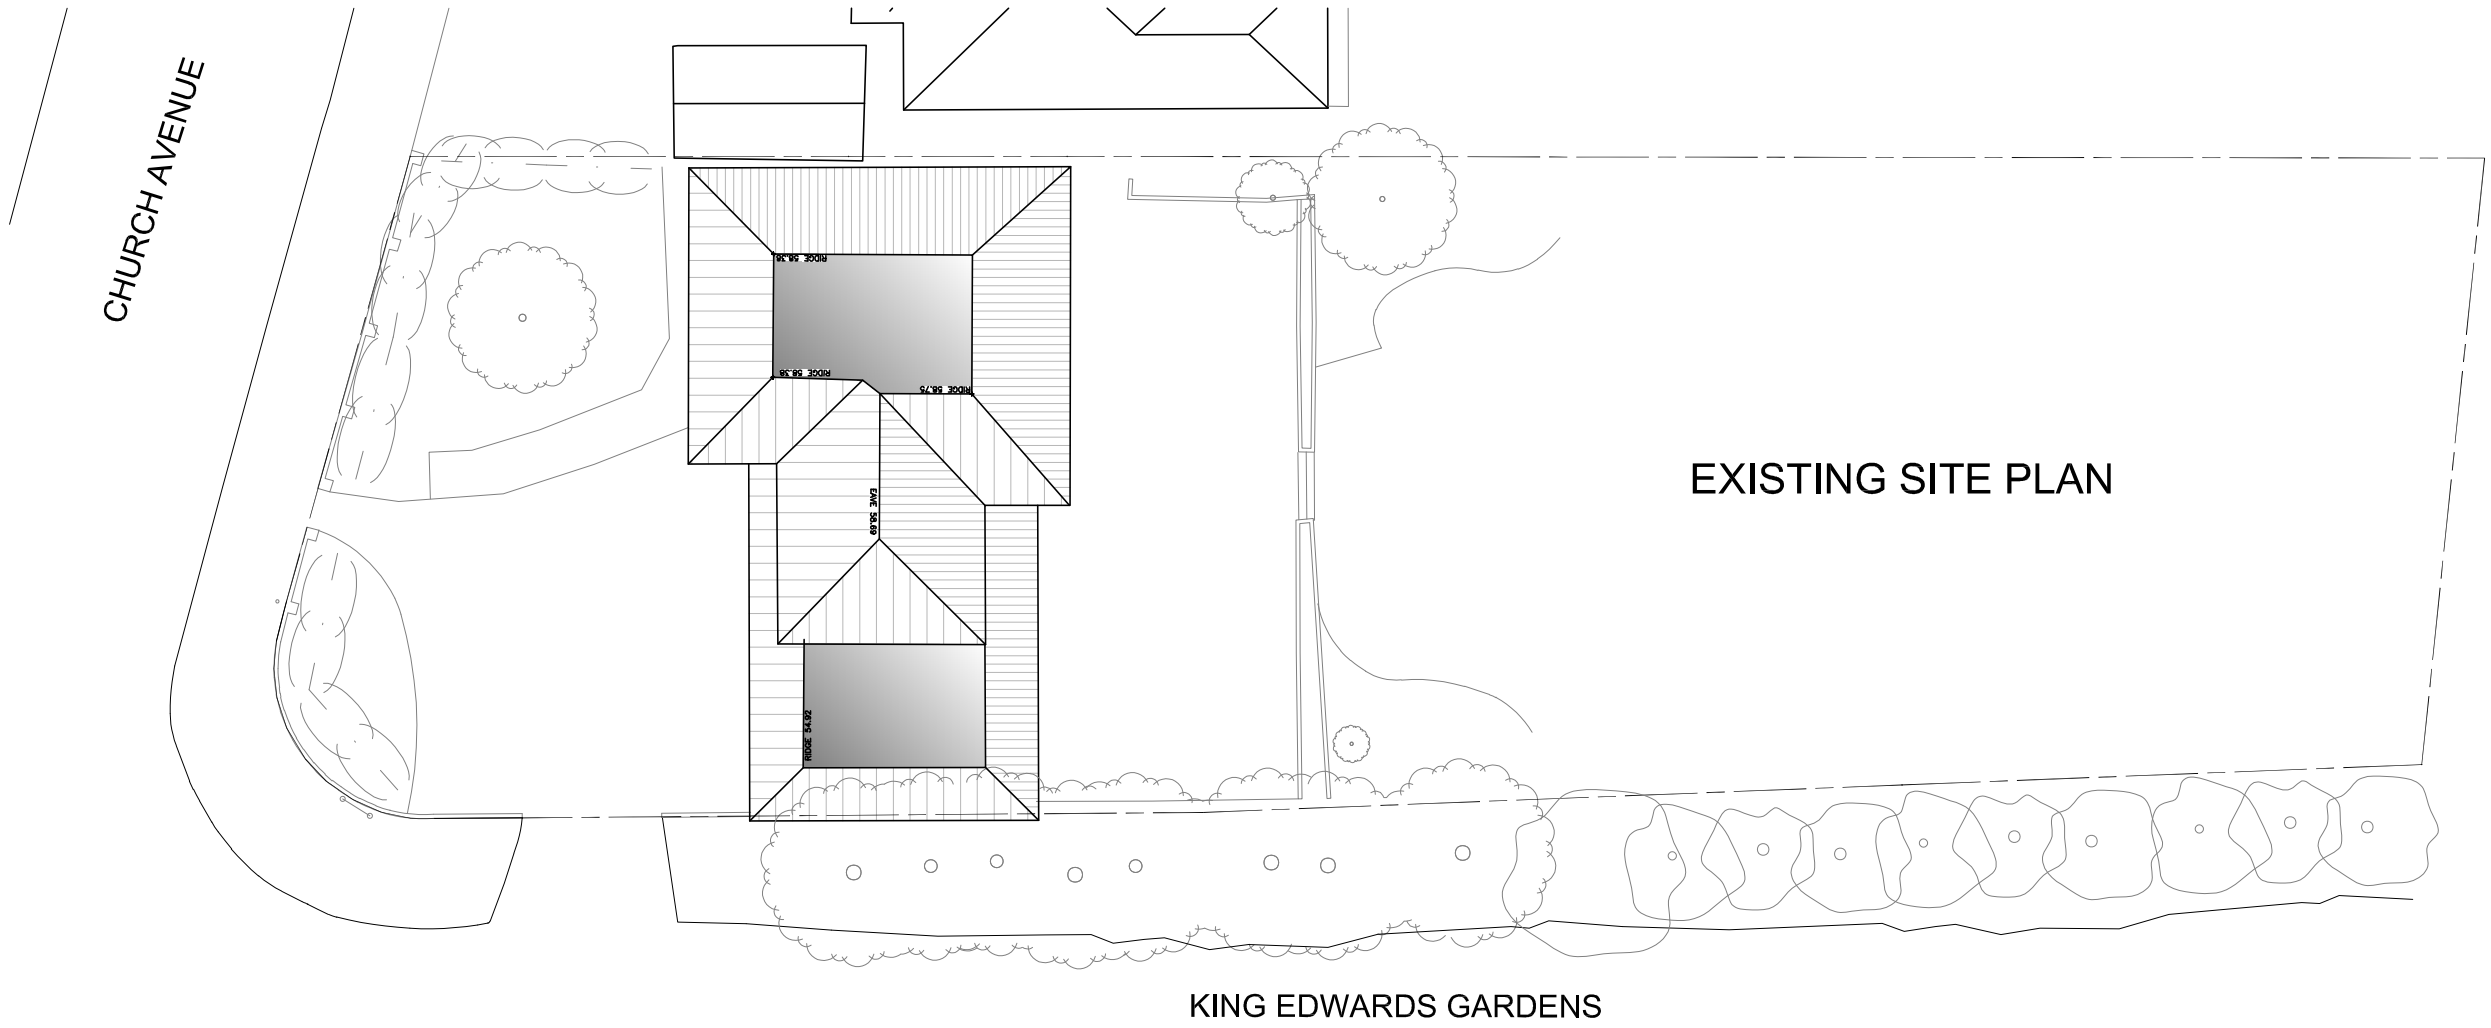


EXISTING SITE PLAN

KING EDWARDS GARDENS

PROPOSED SITE PLAN

KING EDWARDS GARDENS

N

2 1 0 Metres 4 6

Scale 1:200

| | | |
|---|---|---|
| ROOF WINDOWS | JAN 2024 | A |
| AMENDMENTS | DATE | REV. |

Dimensions, areas and levels where given are only approximate and subject to site survey.
All dimensions are to be checked on site. Figured dimensions only are to be taken from this drawing.
This drawing is to be read in conjunction with all relevant consultants and/or specialists drawings/documents and any discrepancies or variations are to be notified to the architect before the affected work commences. This drawing is copyright and remains the property of the Architects.

bernard murray design
chartered architect
WWW.BMURRAYDESIGN.CO.UK
13 MERRYFIELDS, UXBRIDGE, MIDDLESEX UB82BT
TEL: 07958 471714 EMAIL: BMURRAYDESIGN@YAHOO.CO.UK

PROJECT
15 CHURCH AVENUE
RUISLIP
HA4 7HX

CLIENT
STEVE CURTEIS

DRAWING
EXISTING AND PROPOSED SITE PLAN

| | | | |
|---|---|---|---|
| SCALE | 1:200 @ A3 | DRAWING NUMBER | REV. |
| DATE | NOV 2023 | 1205-18 | A |
| DRAWN | BM | | |