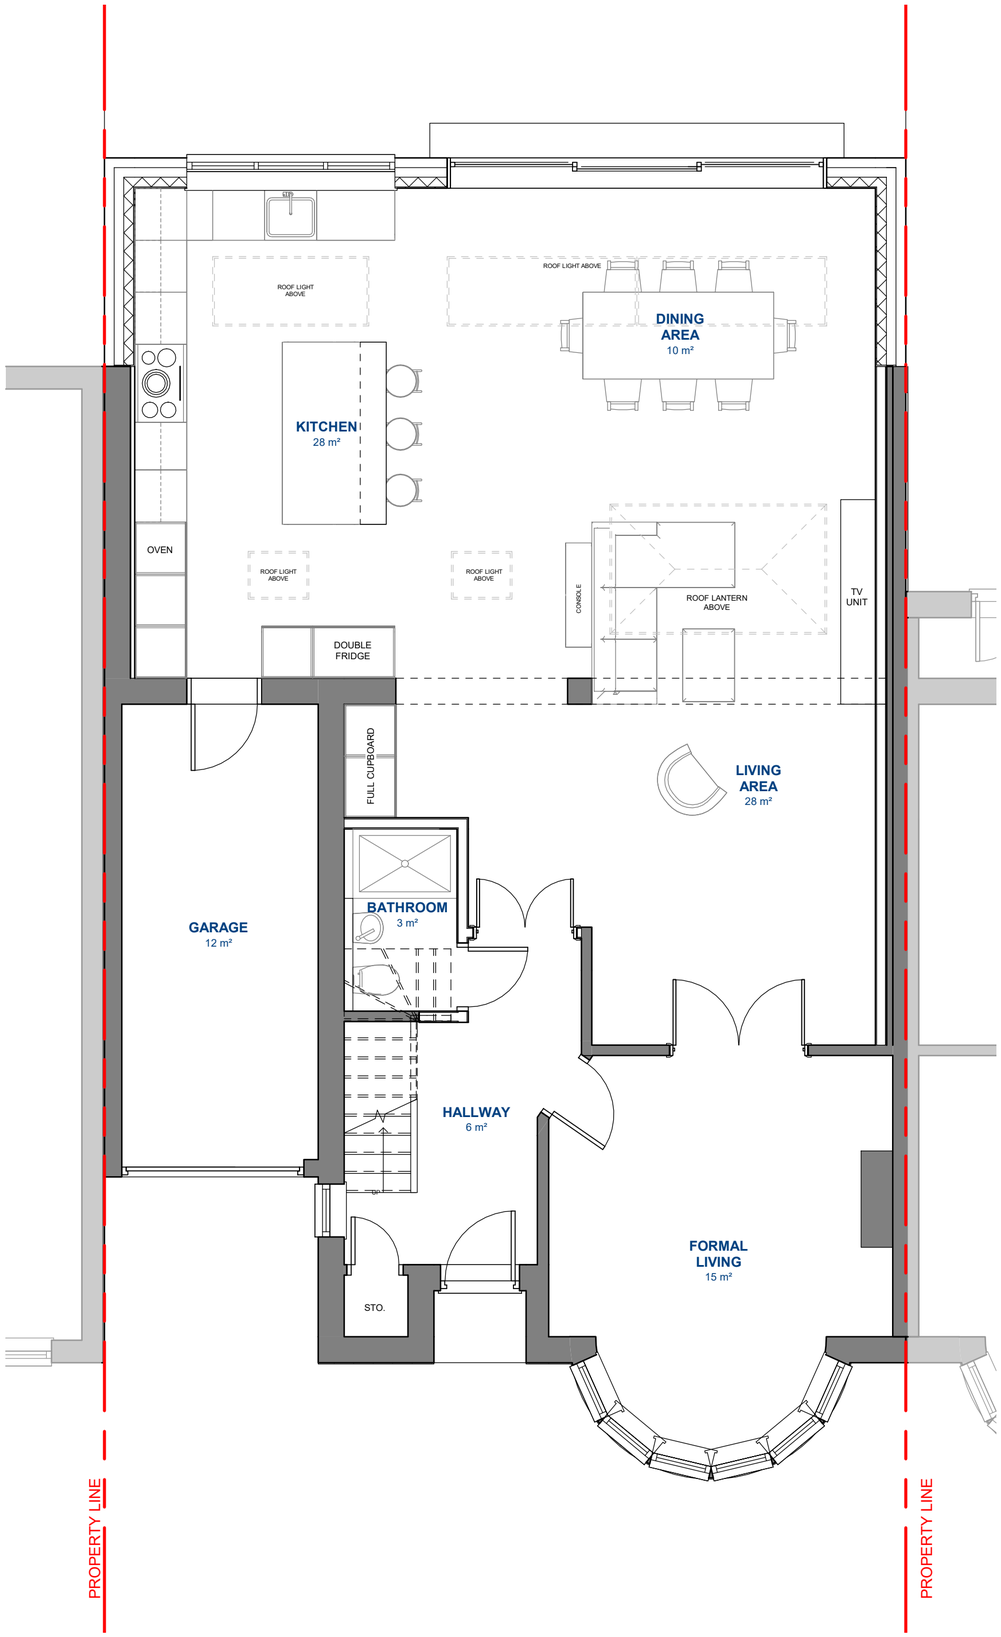

Ground Floor Plan - Proposed

1 : 50

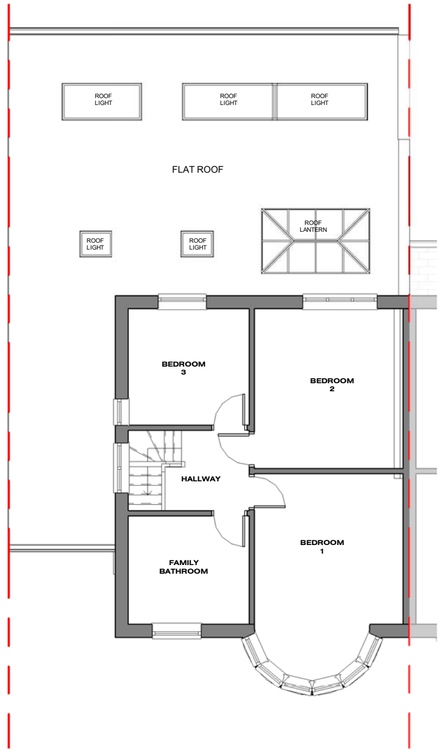

First Floor Plan - Proposed

1 : 100

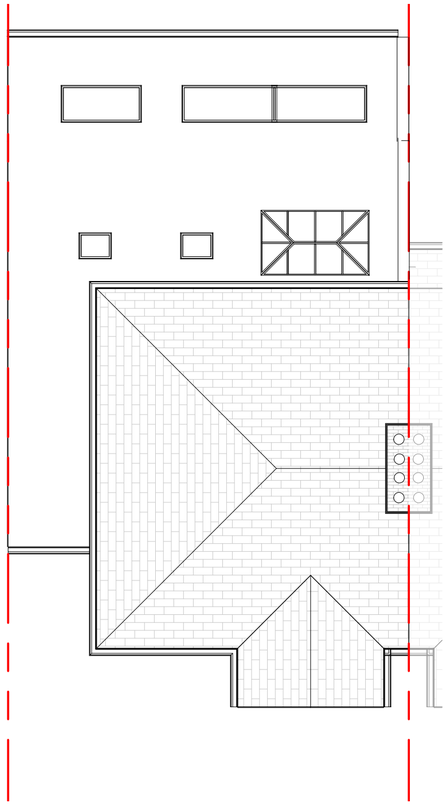

Roof Plan - Proposed

1 : 100

DRAWING NOTES

Dimensions	Written dimensions to be taken in preferences to scaled dimensions. The Contractor is responsible for checking all dimensions before work starts.
Local Authority	All work is to be carried out to the requirements, and to the satisfaction of the Local Authority. These drawings are for planning purposes only
Discrepancies	Any discrepancies to be brought to the attention of HCL immediately.

CONSTRUCTION (DESIGN AND MANAGEMENT) REGULATIONS 2015 DESIGNERS' IDENTIFICATION AND ASSESSMENT OF RISKS.

REVISIONS

REV	DATE	DESCRIPTION	BY	CH

PROJECT TITLE

15 Potter Street HA6 1QJ

DRAWING TITLE

Proposed Floor Plans

CLIENT

Mr. Amrit

DRAWING No.	REV
PN-005	

DATE	DRAWING STATUS
24-03-2023	PLANNING

SCALE @ A2 - As indicated

1:50 — 0 0.5 1 1.5 2 2.5

1:100 — 0 1 2 3 4 5

www.hexaform.co.uk
email-info@hexaform.co.uk
mobile-07366006666

HEXAFORM
DESIGN AND BUILD