




Existing Front(South) Elevation





Existing Side (East) Elevation



Existing Rear (North) Elevation

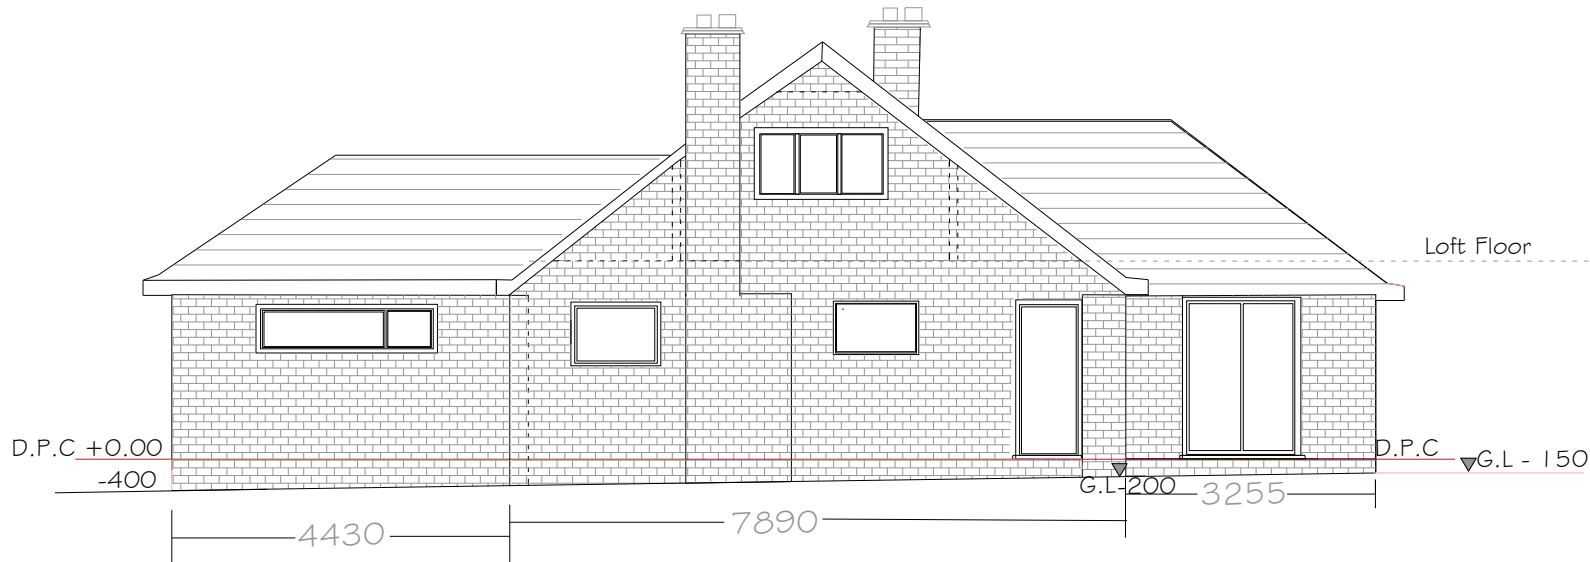

Existing Side (East) Elevation

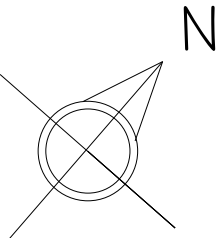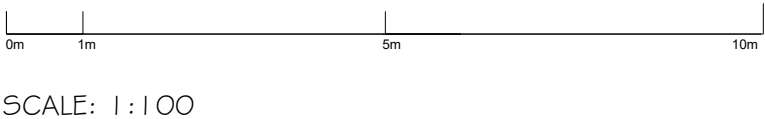

REV: DATE: DESCRIPTION:

mrfd conculting uk
Engineering & Architectural
Mob: 07813811646
E mail:mrfd.ltd@gmail.com

CLIENT:
MR ALI SHIRAZI

PROJECT:
174 BURY STREET
RUISLIP
HA4 7TJ

TITLE:
Existing Front, Rear and
Sides Elevations

SCALE: DATE:
1:100 @ A2 Aug . 2026

DRAWN: RD	CHECKED:	AUTHORISED: mrfd
--------------	----------	---------------------

DRAWING No: RD/A / 2026 P02	REVISION: 0
--------------------------------	----------------