
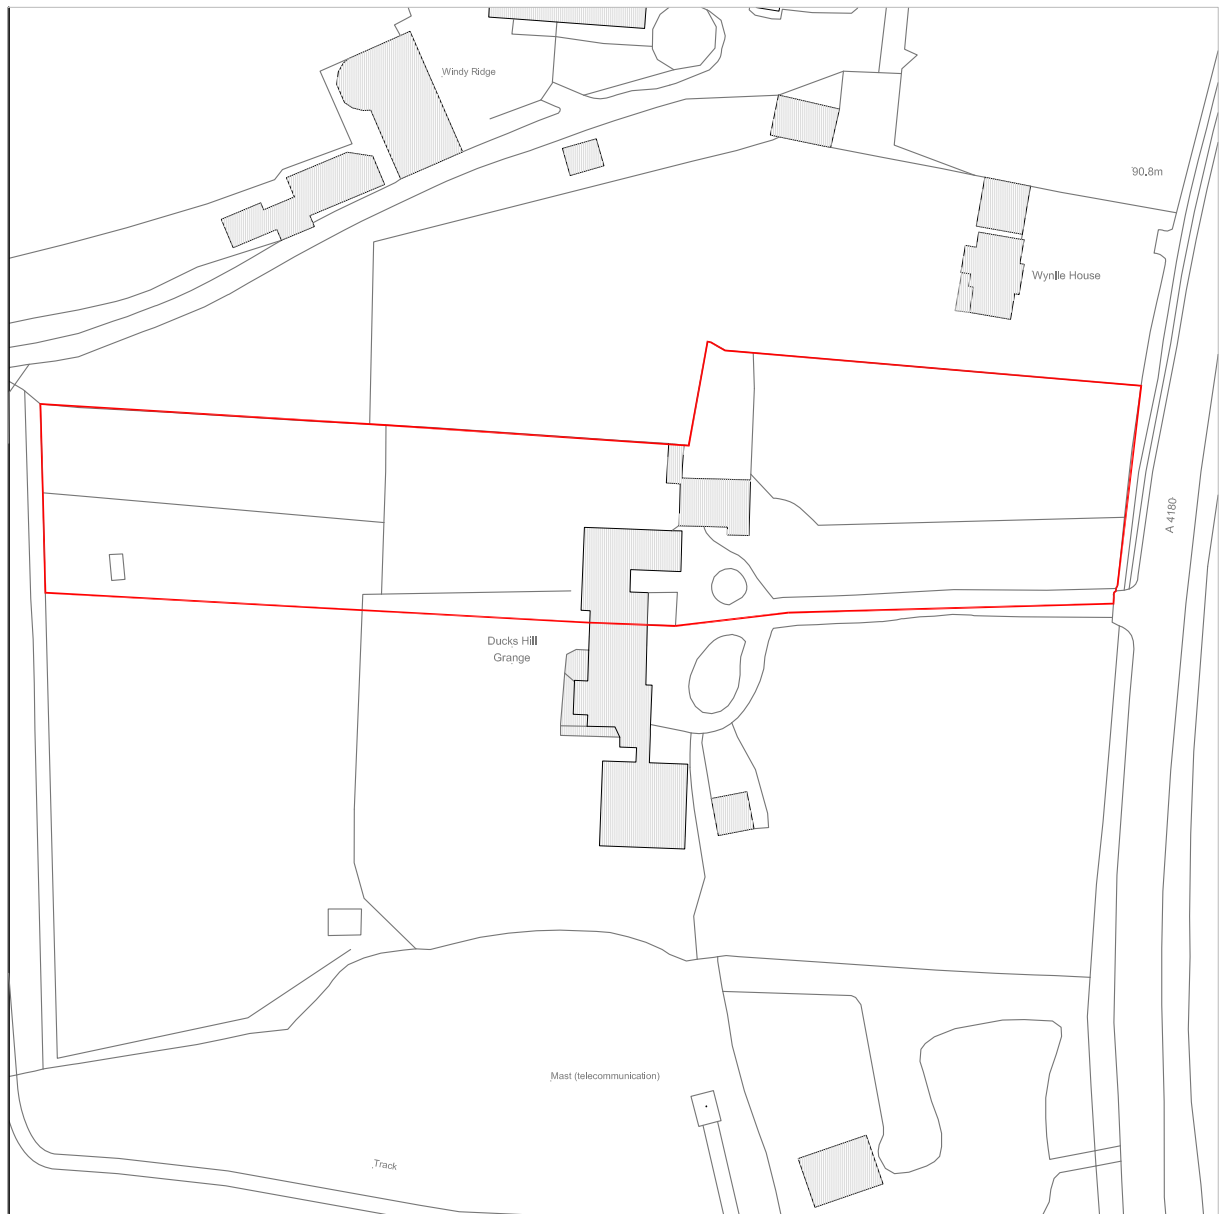
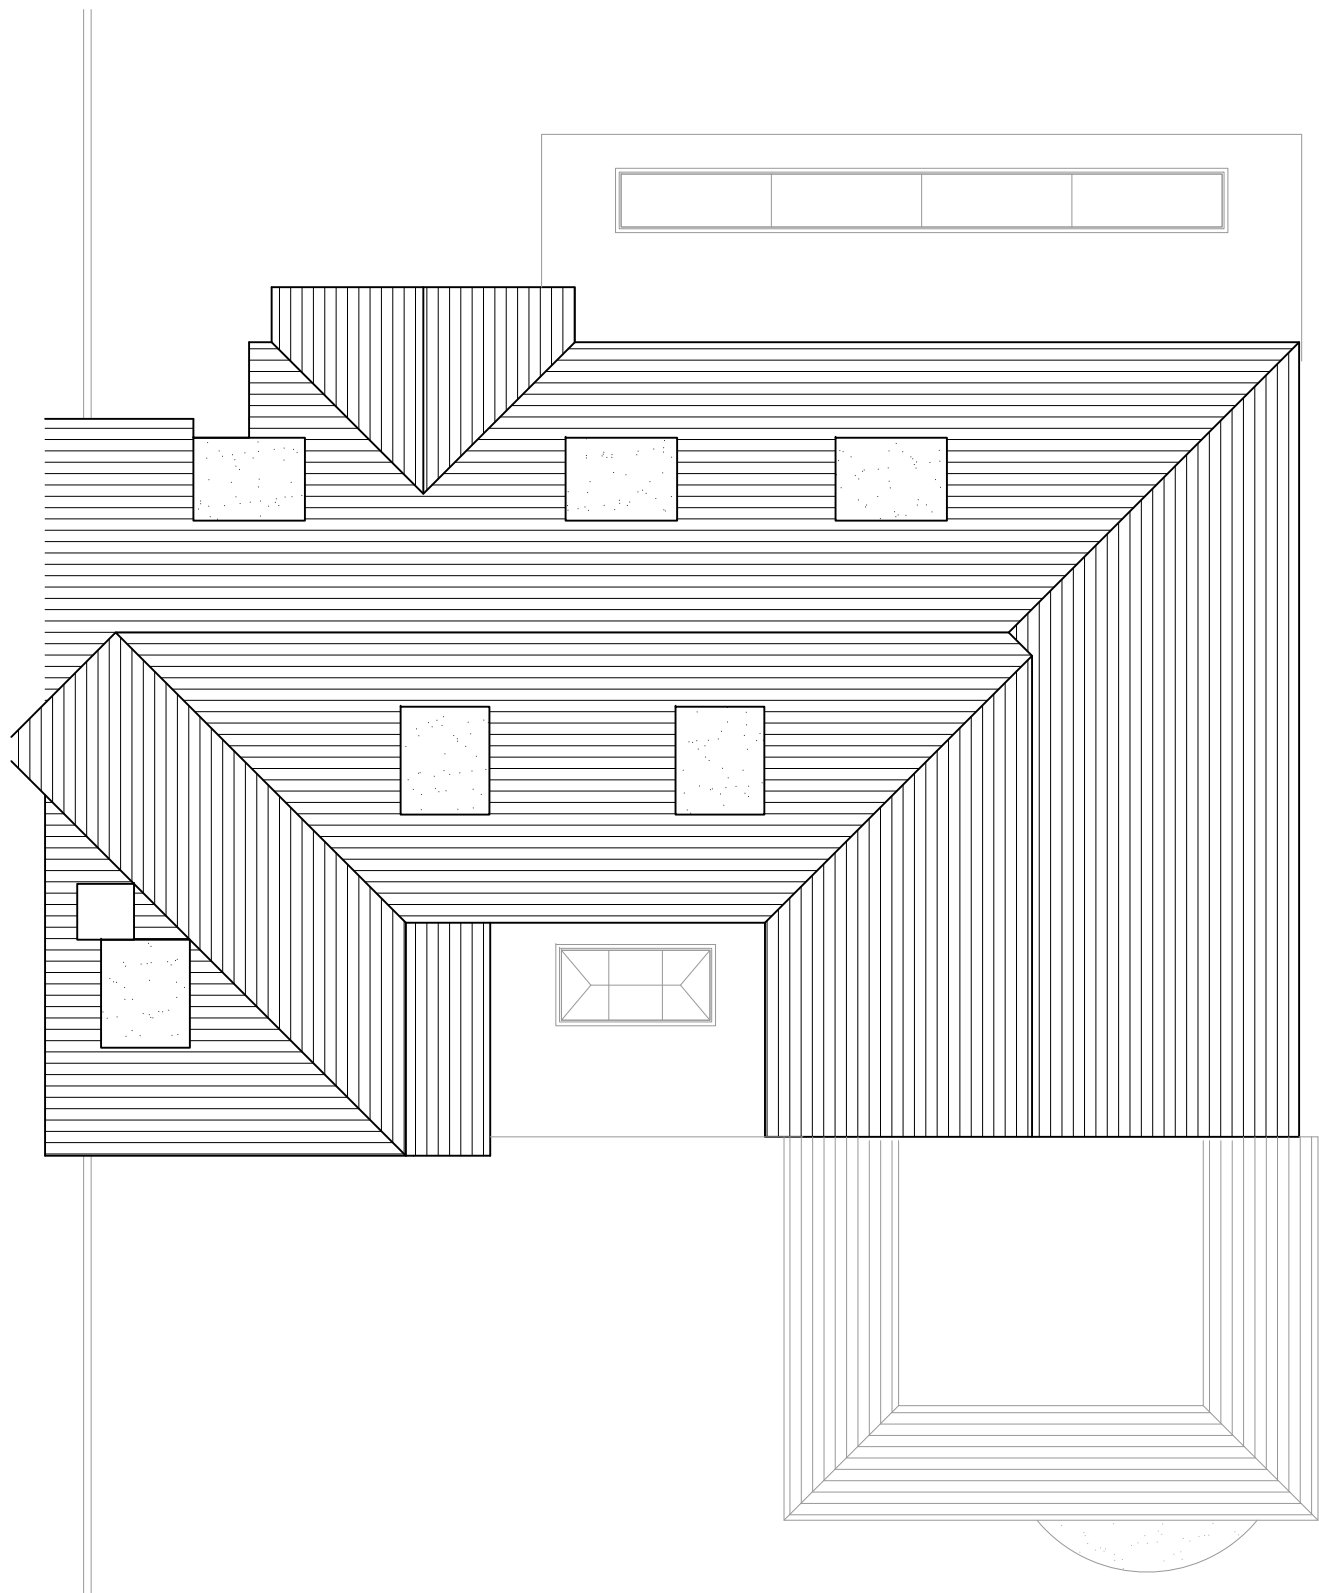
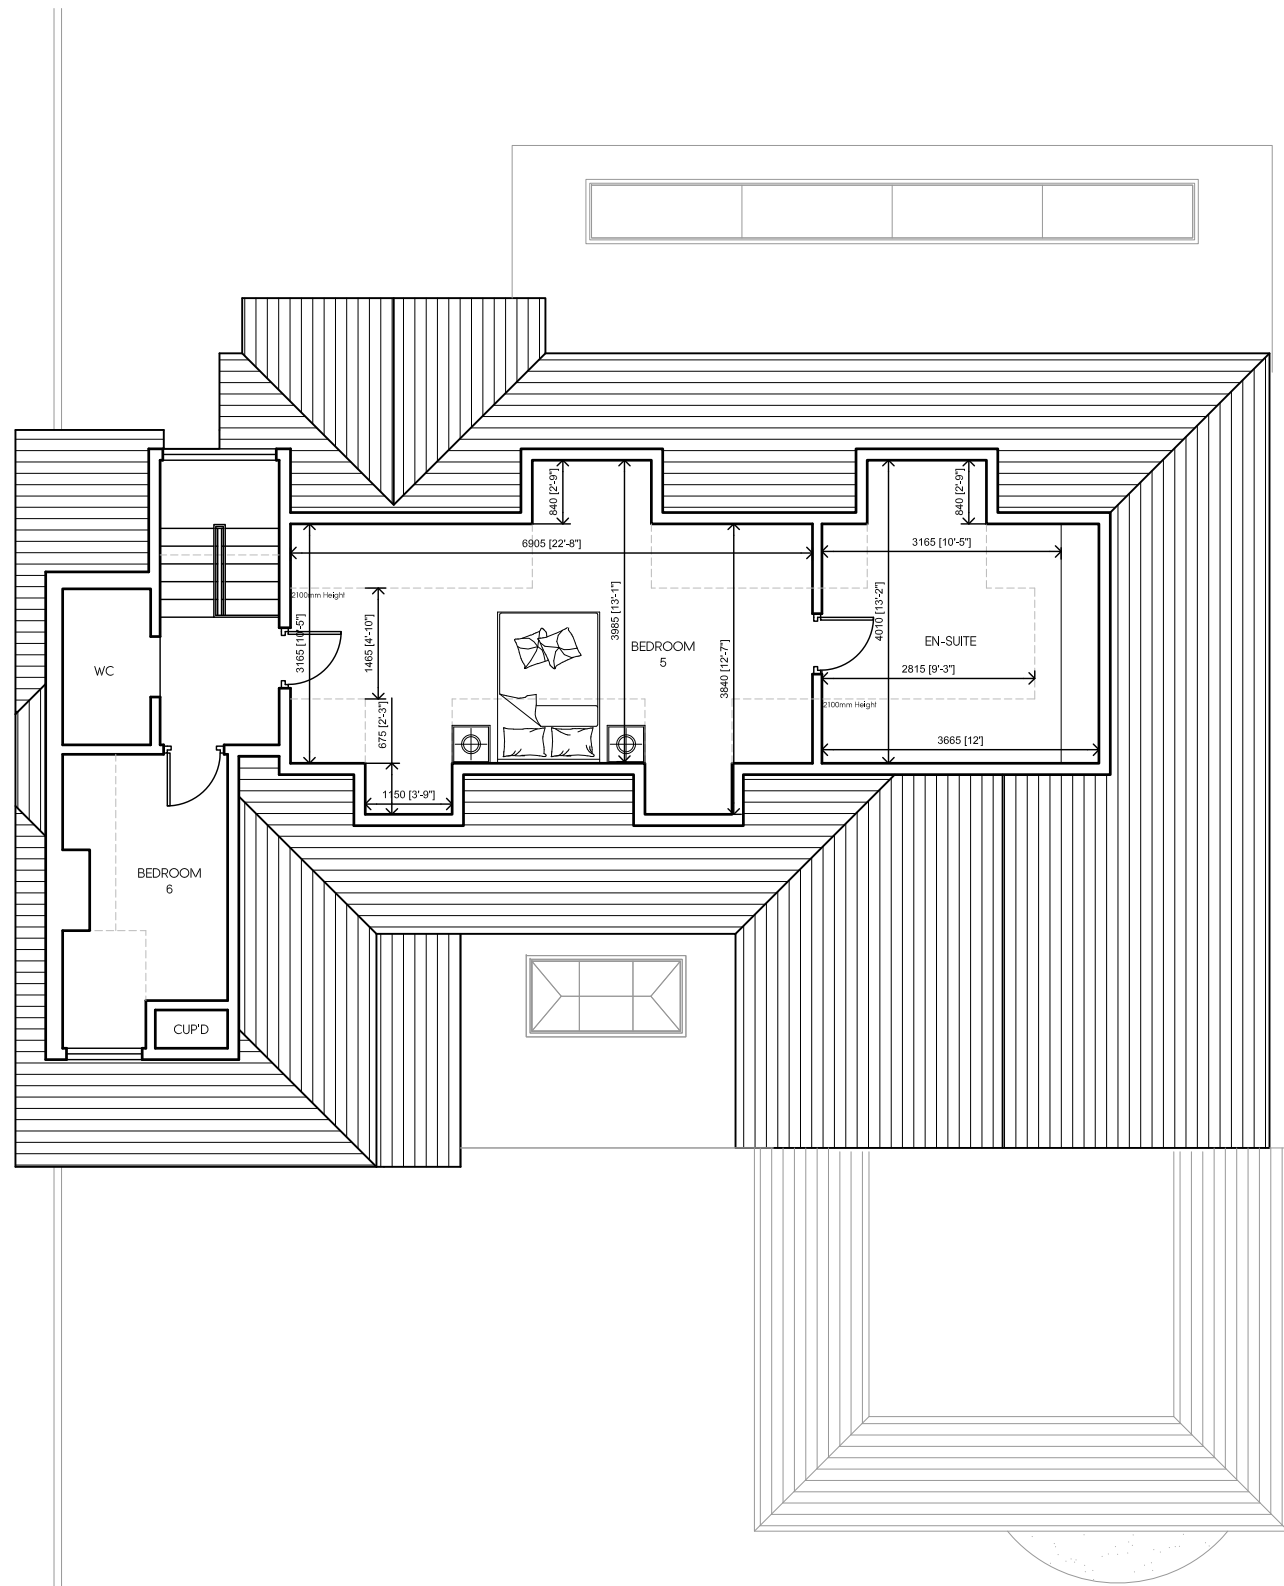
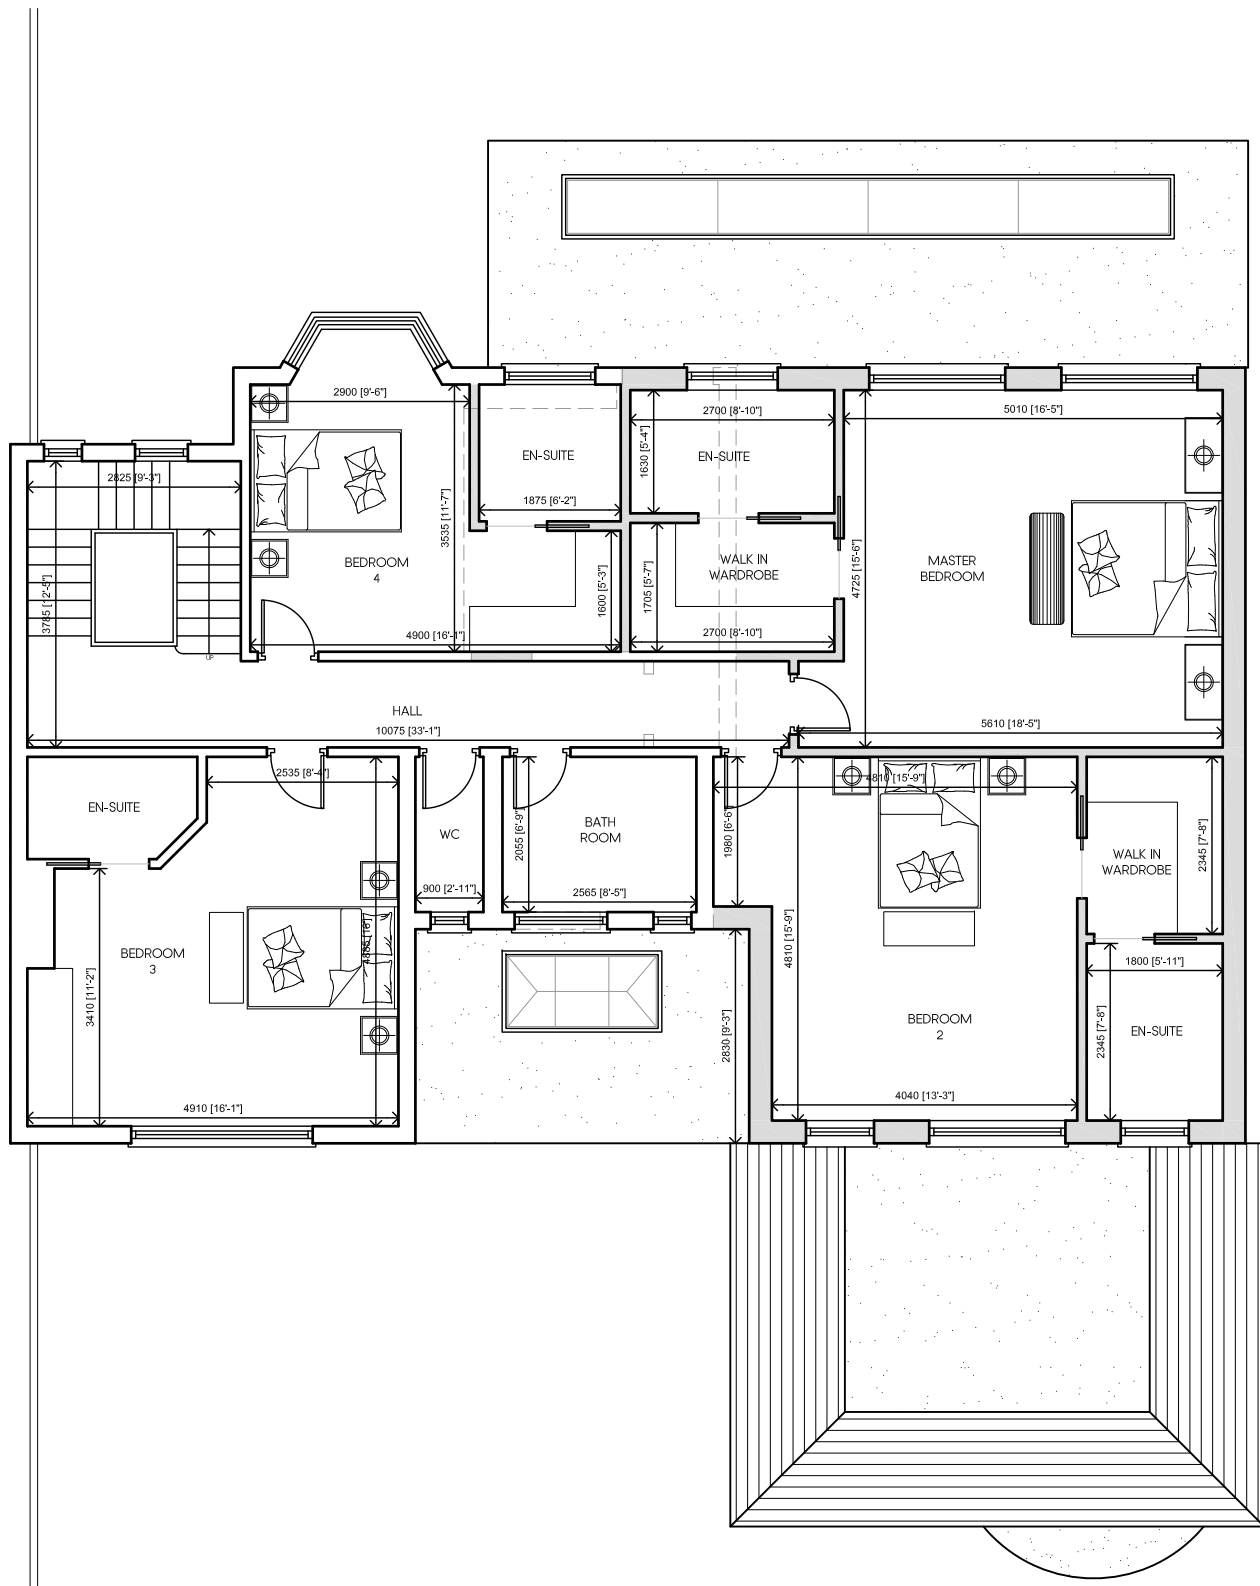


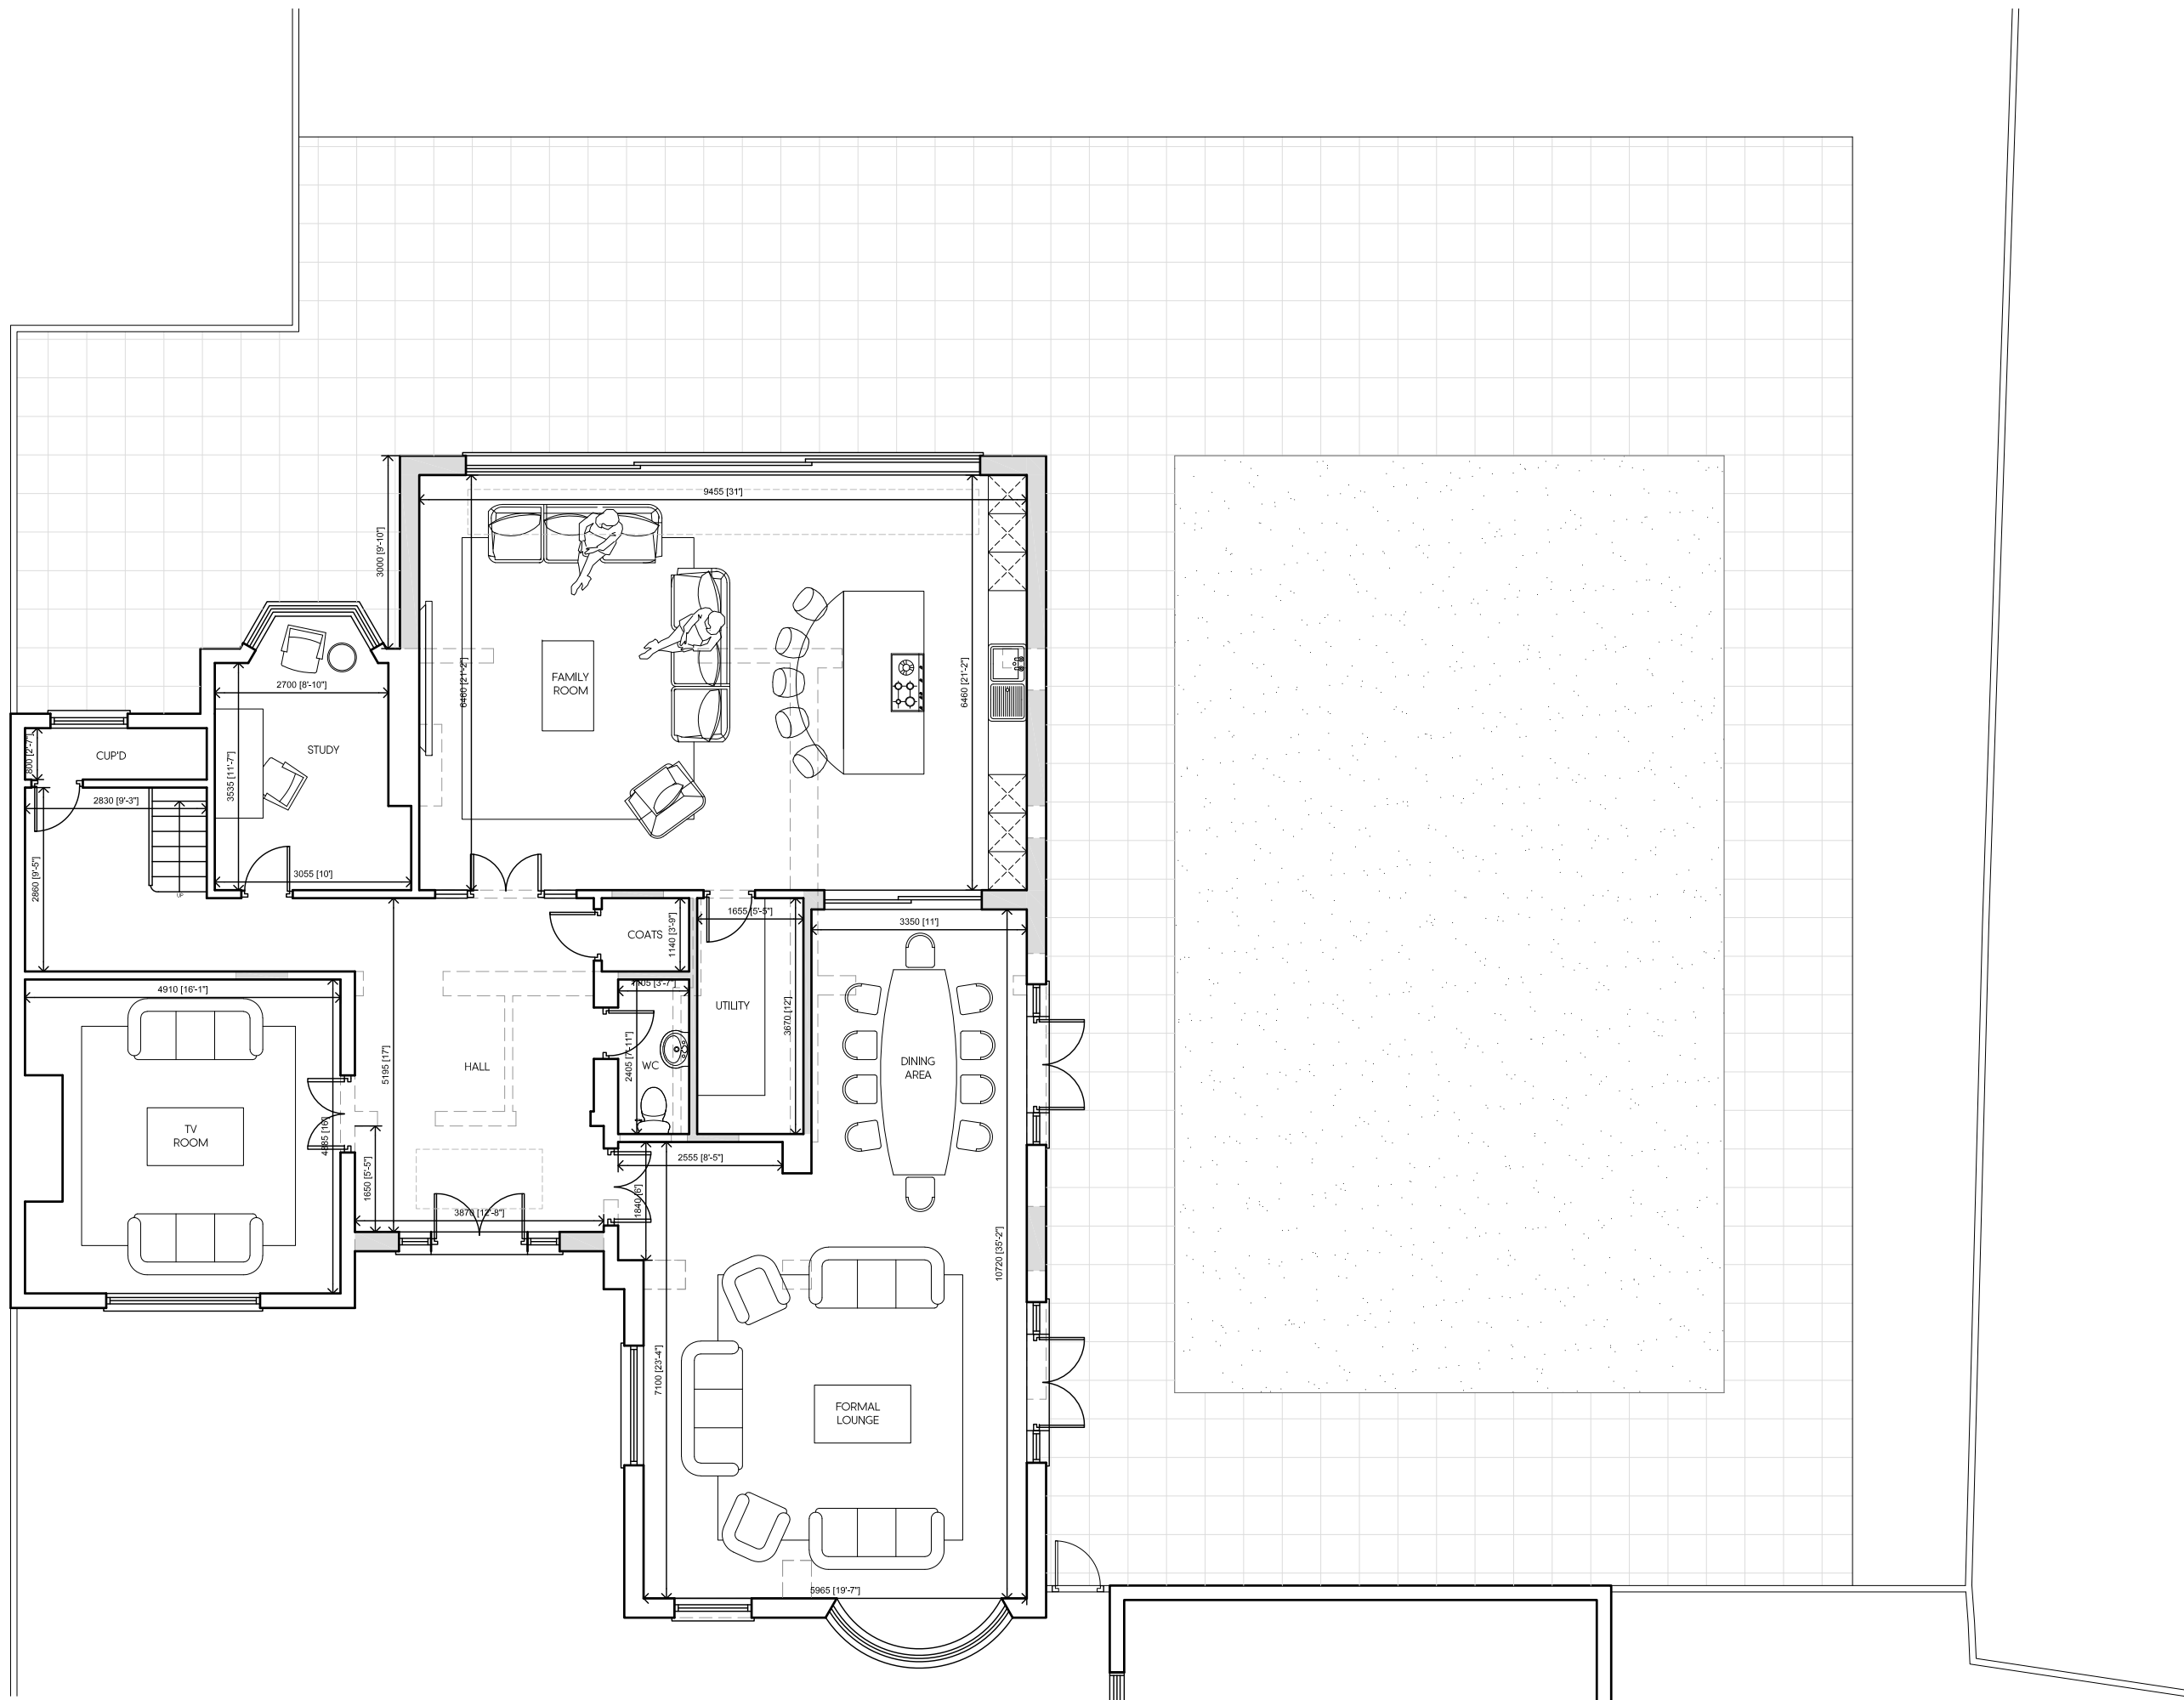

Rev	Date	Description	Init.
Client			

MRS O MALIKOVA

Project Title
PROPOSED EXTENSIONS & ALTERATIONS

2 DUCKS HILL GRANGE, NORTHWOOD, HA4 7TR

Drawing Title

PROPOSED PLANS

Cad File	Sheet Size	Scale
P001	A1	1:100
Drawn by	Drawing Date	Approved by
BR	MAY 2020	NJ
Project No.	Drawing No.	Revision
1765	P202	-

Juttla Architects

Argyle House, Joel Street,
Northwood Hills, Middlesex, HA6 1NW
01923 840077 | 01923 840078
info@juttla-architects.com
juttla-architects.com

This drawing is property of Juttla Architects Ltd © and must not be copied or otherwise reproduced. All dimensions must be checked on site before commencing work. No dimensions to be scaled from this drawing. This drawing was produced using AutoCad 2016.

PLANNING ISSUE