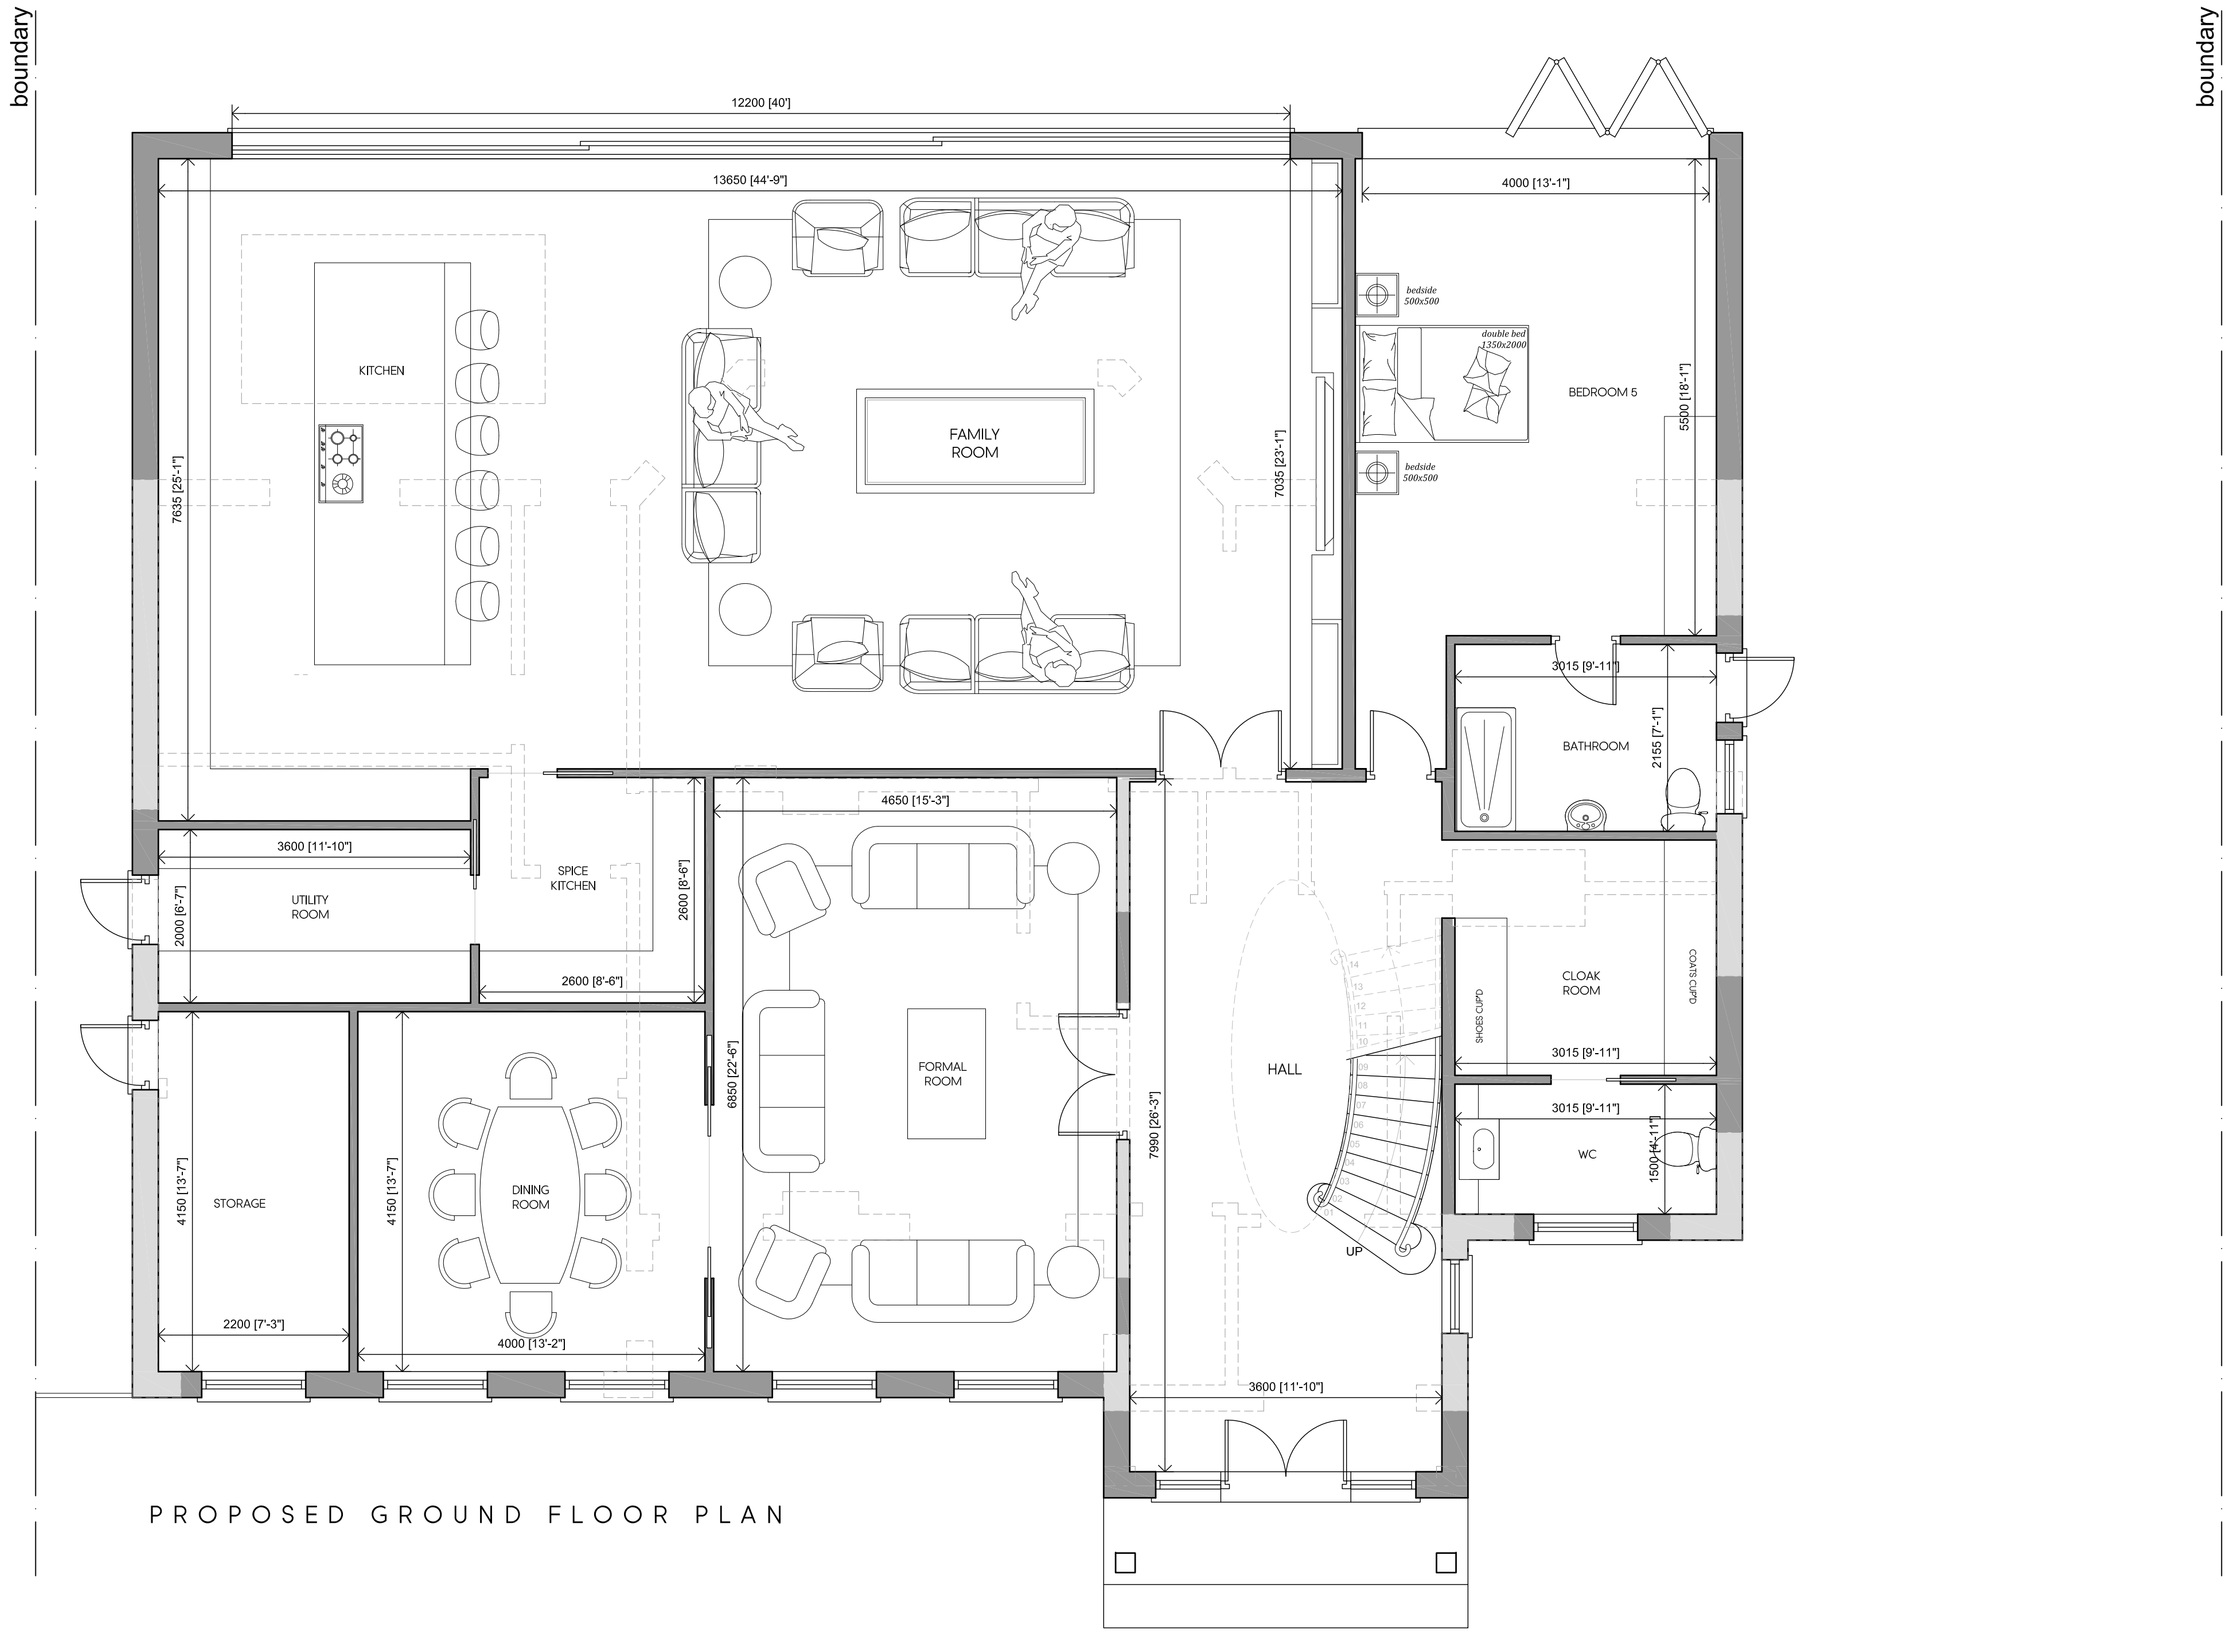

PROPOSED GROUND FLOOR PLAN

0 1m 2m 3m 4m 5m

SCALE BAR 1:50

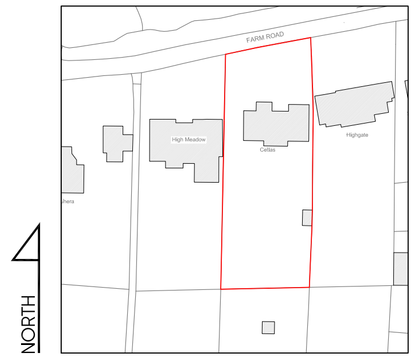

LOCATION PLAN
SCALE 1:1250

Rev	Date	Description	Init.
-	-	-	-

Client

MR & MRS BANAIK

Project Title
PROPOSED EXTENSIONS AND ALTERATIONS

CETLAS, FARM ROAD, NORTHWOOD, HA6 2NZ

Drawing Title

PROPOSED GROUND FLOOR PLAN

Cad File	Sheet Size	Scale
P003	A1	1:50
Drawn by	Drawing Date	Approved by
BR	MAY 2023	NJ
Project No.	Drawing No.	Revision
1923	P301	-

Juttla Architects

2-4 High Street Ruislip
Middlesex HA4 7AR

t 01923 840077 f 01923 840078
info@juttla-architects.com
juttla-architects.com

This drawing is property of Juttla Architects Ltd © and must not be copied or otherwise reproduced. All dimensions must be checked on site before commencing work. No dimensions to be scaled from this drawing. This drawing was produced using AutoCad 2016.

PLANNING ISSUE