



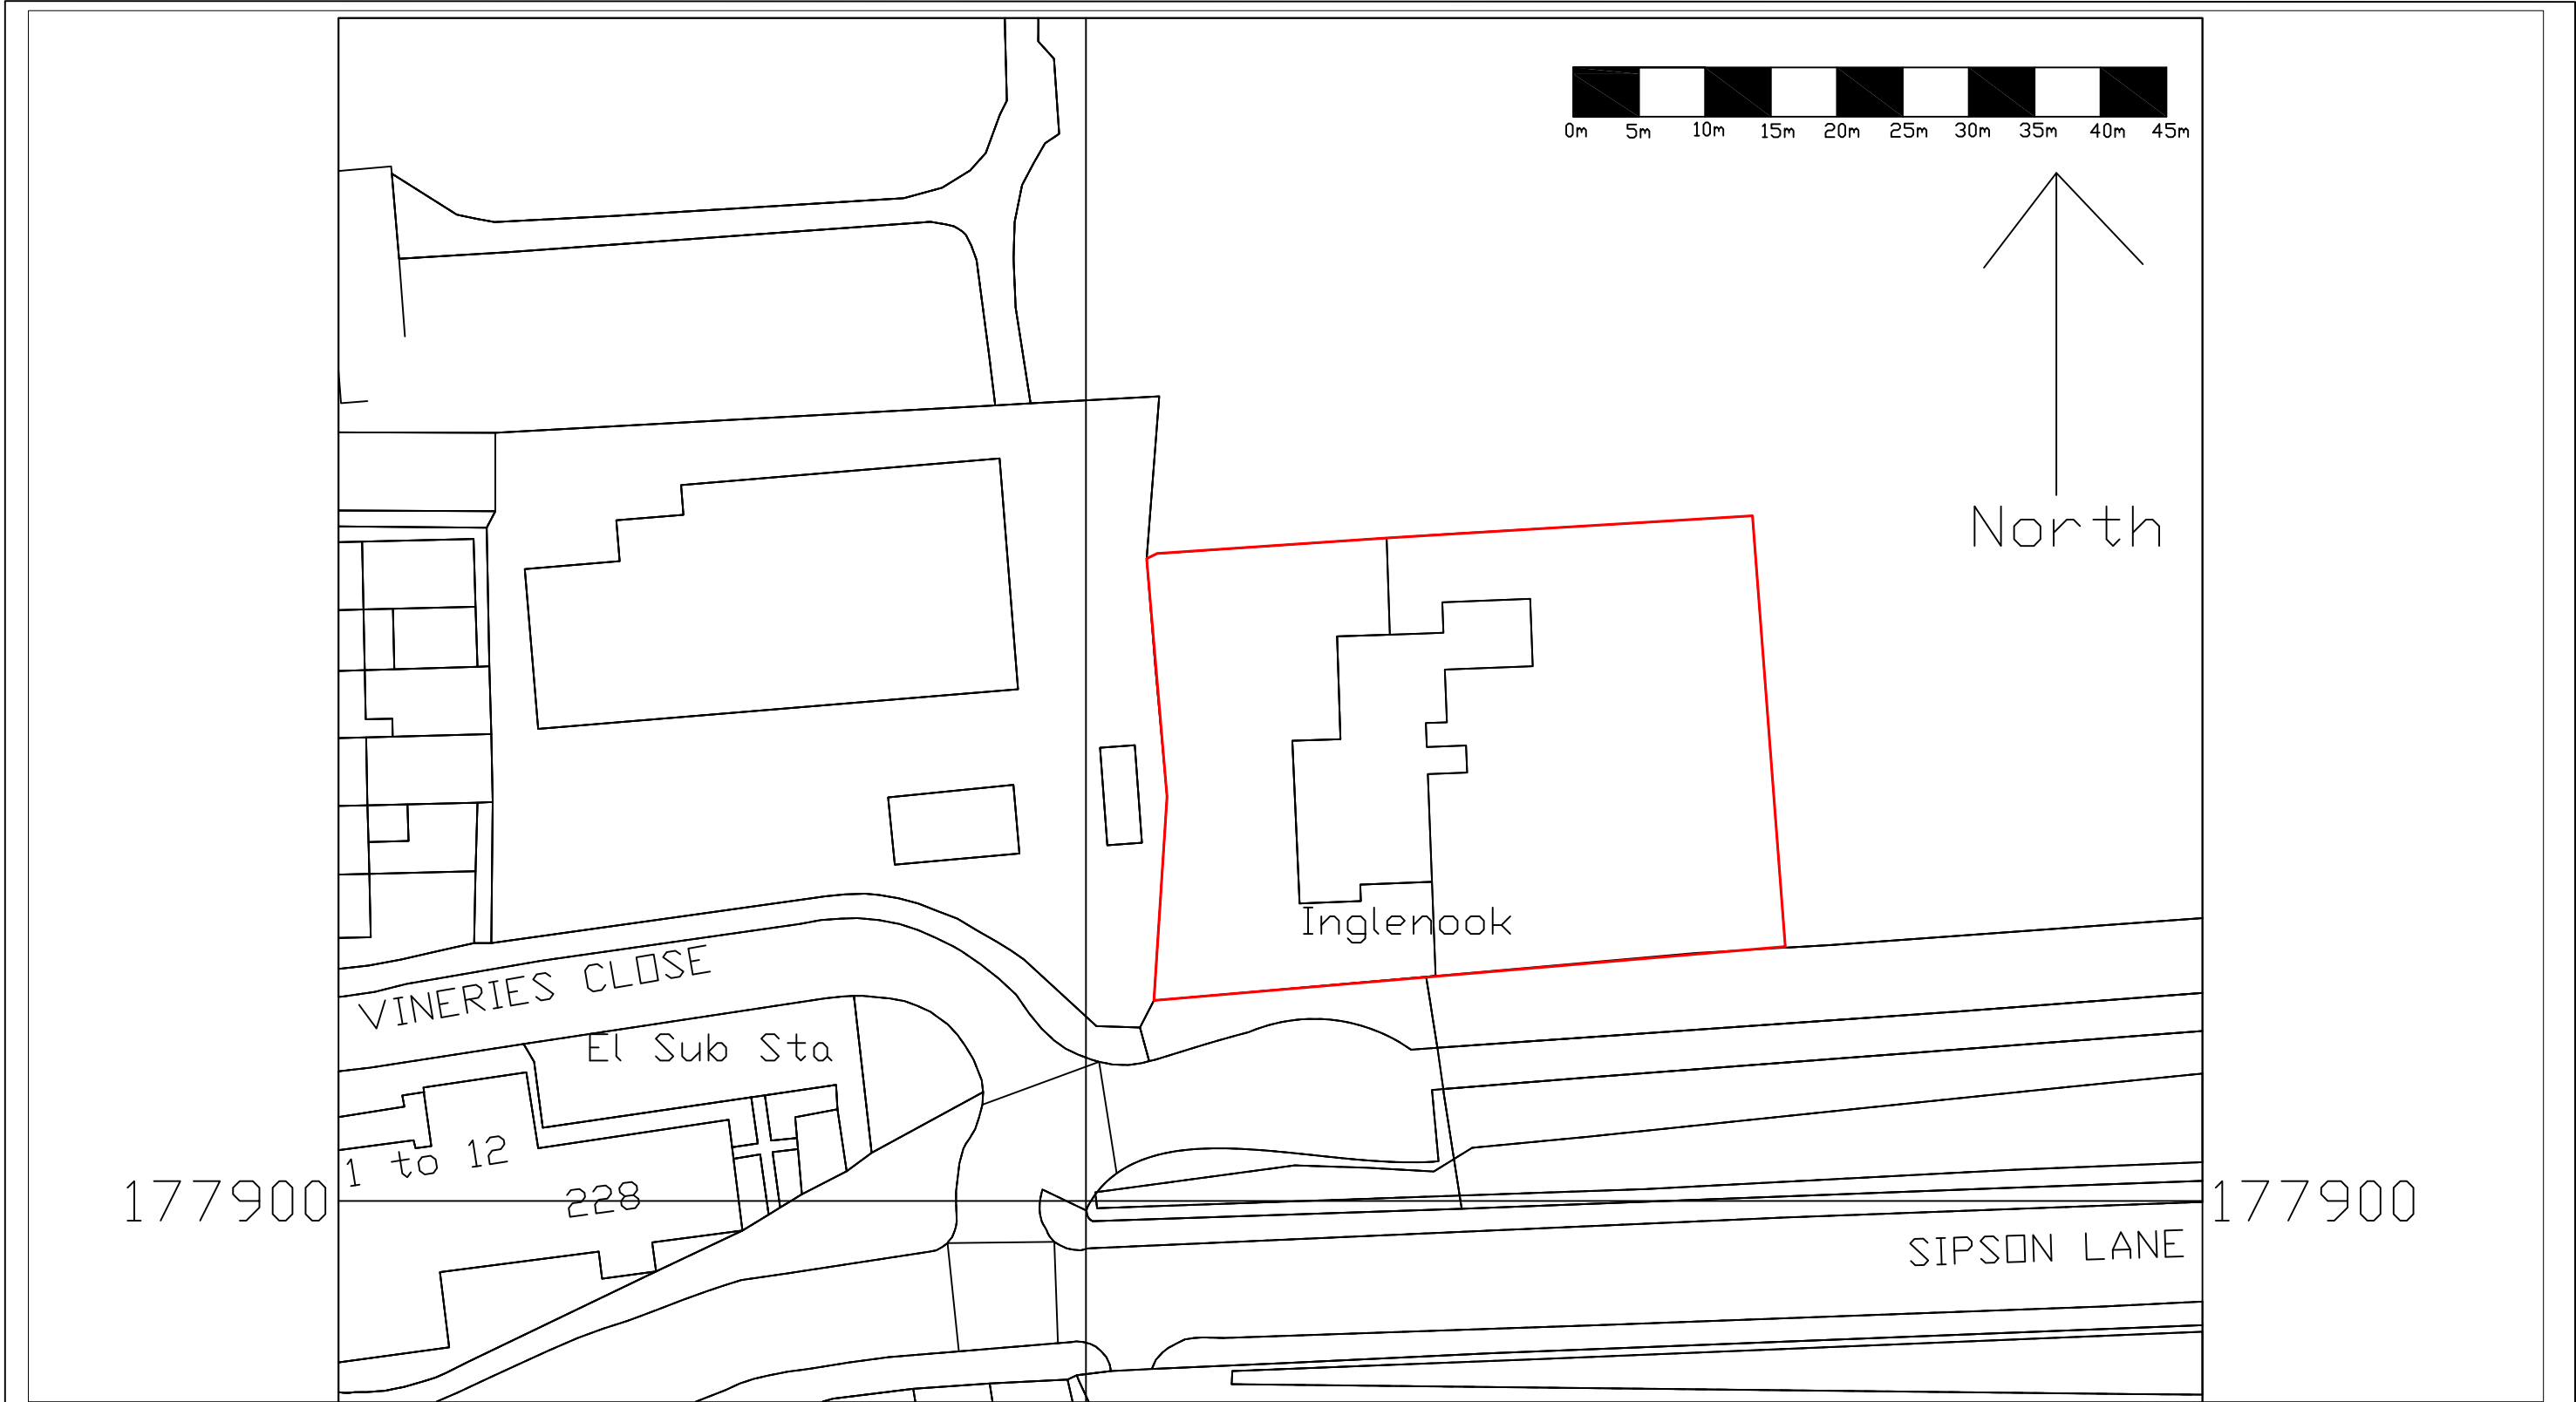

			Project: Lady Nafisa School, Inglenook, Sipson Lane, UB7 0JG	
			Title: Block Plan	
Date: 05/08/21			Scale: 1:500@A3	Rev: -
Job Ref: -			Drawn: -	Checked: -
			Drawing No: LNS/2021/02	

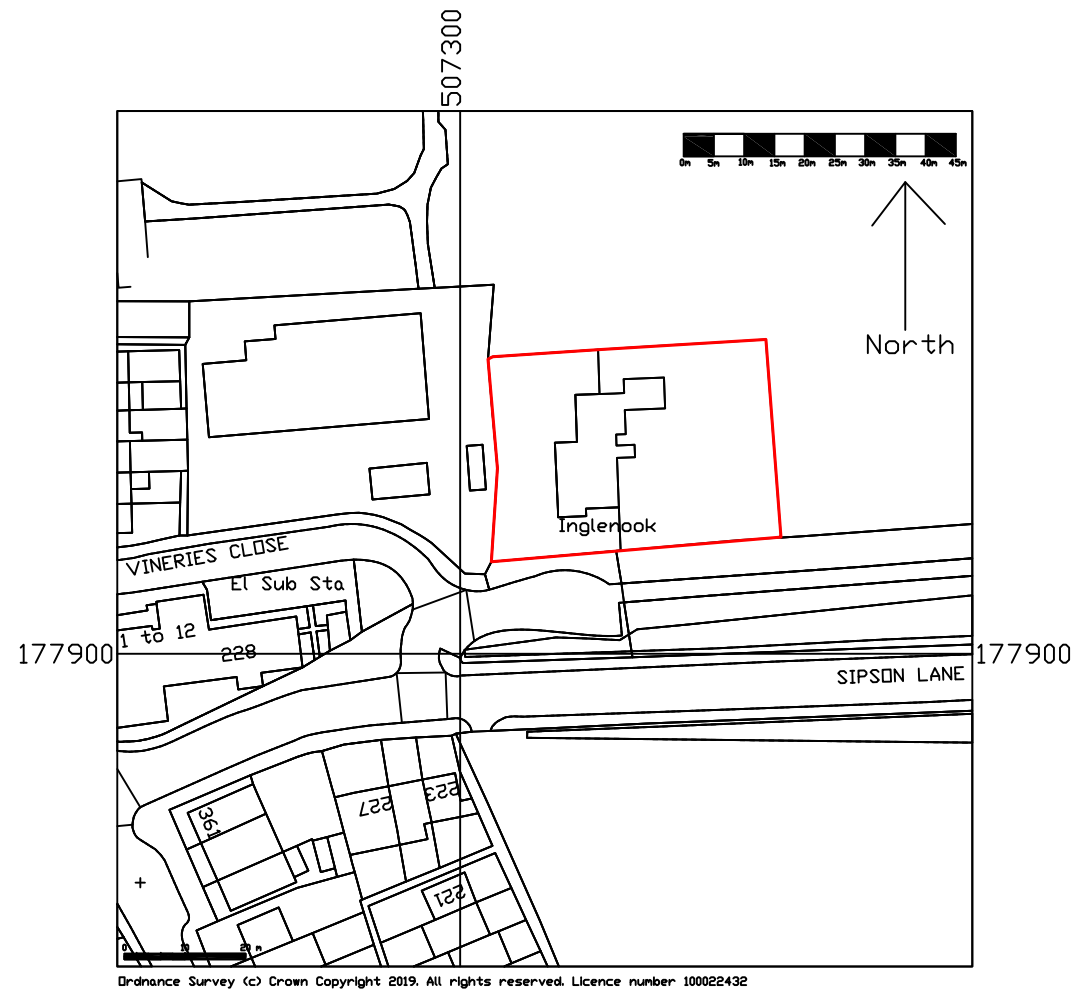

Project:
Lady Nafisa School, Inglenook, Sipson Lane, UB7 0JG
Title:
Site Location Plan
Drawing No:
LNS/2021/01

Date: 05/08/21 Scale: 1:1250@A3 Rev: -
Job Ref: - Drawn: - Checked: -