This drawing is the copyright of Get Planning & Architecture Ltd. and may not be reproduced without permission. Dimensions must not be scaled (except for planning purposes) and must be checked prior to construction and manufacture.

0 1M 2M

SCALE 1:100

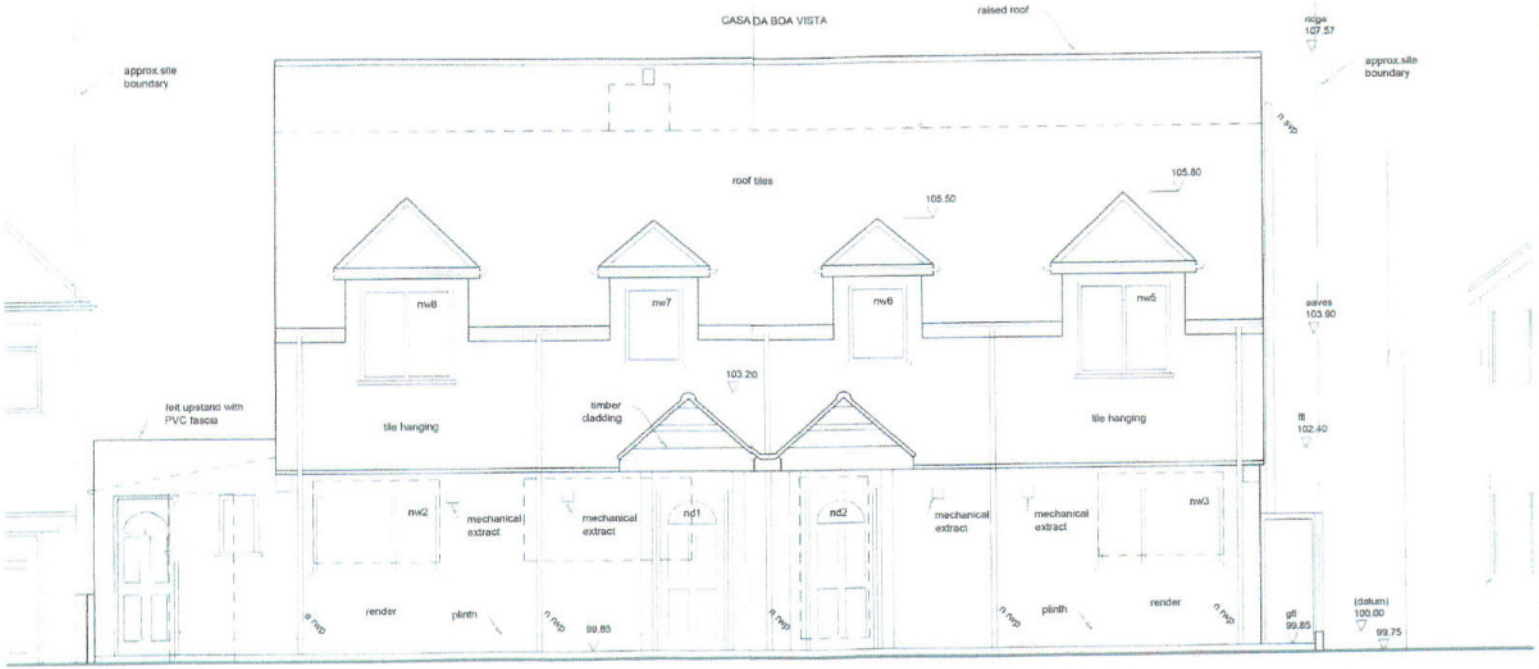

EAST (FRONT) ELEVATION

draft 300920sd

rev	details	check	AM	CAD	date
-	drawn		SD	CK	17/09/20

revisions:

project: CONVERSION TO TWO HOUSES

site: CASA DA BOA VISTA, BELFRY AVENUE, HAREFIELD UXBRIDGE, UB9 6HY

drawing: EAST (FRONT) ELEVATION AS PROPOSED

scale: -

date: 11 AUG 2021

Get Planning & Architecture
7 Tudor Court, Brighton Road
Sutton, Surrey SM2 5AE
tel. 0208 770 3962
www.get-planning.co.uk
email: info@get-planning.co.uk

project no:	drawing no:	rev:
11860	15A	-