

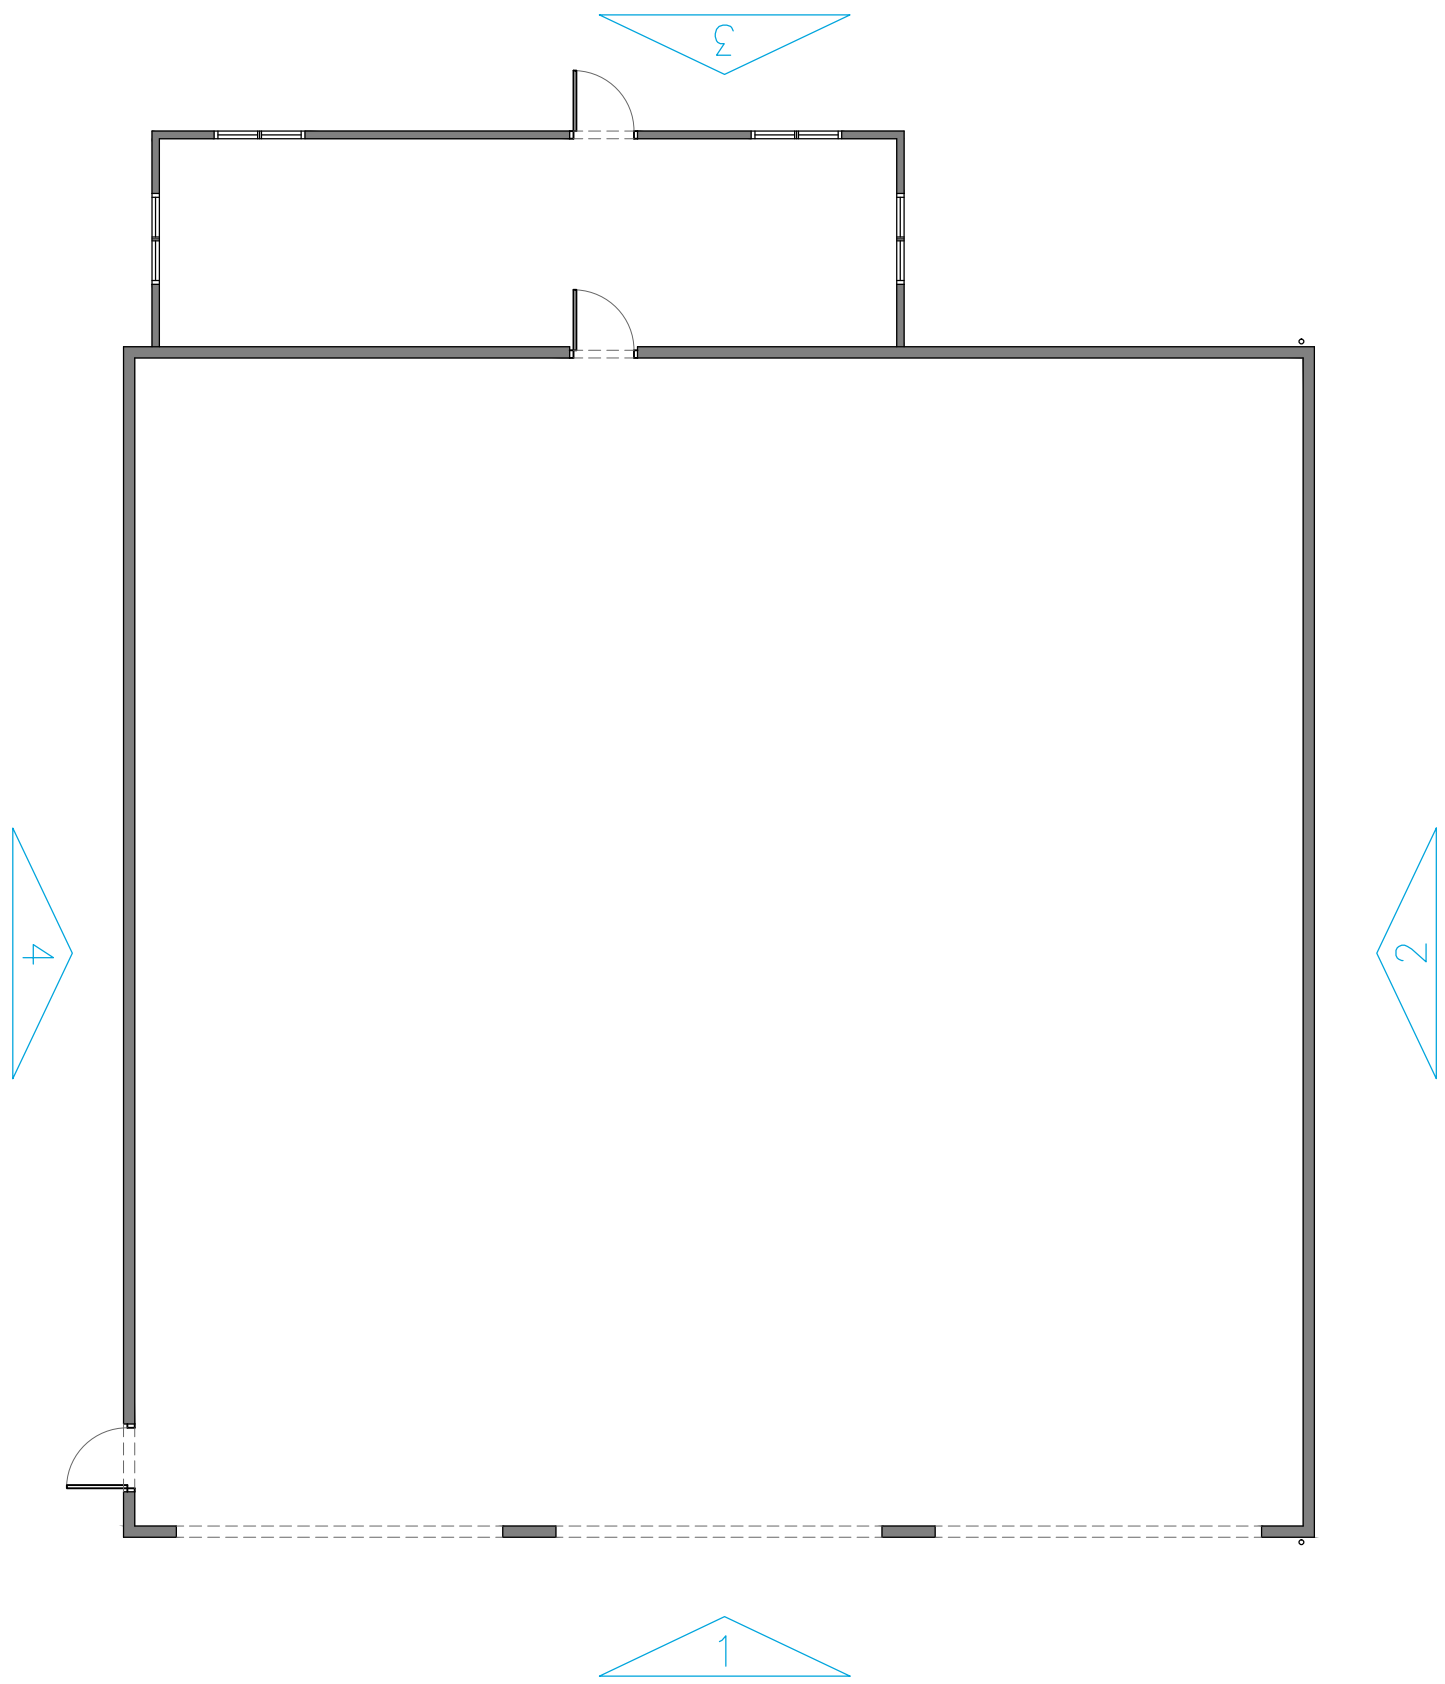




VEHICLE MAINTENANCE BUILDING /STAFF ROOM. GIA = 267m². GEA = 276.4m².

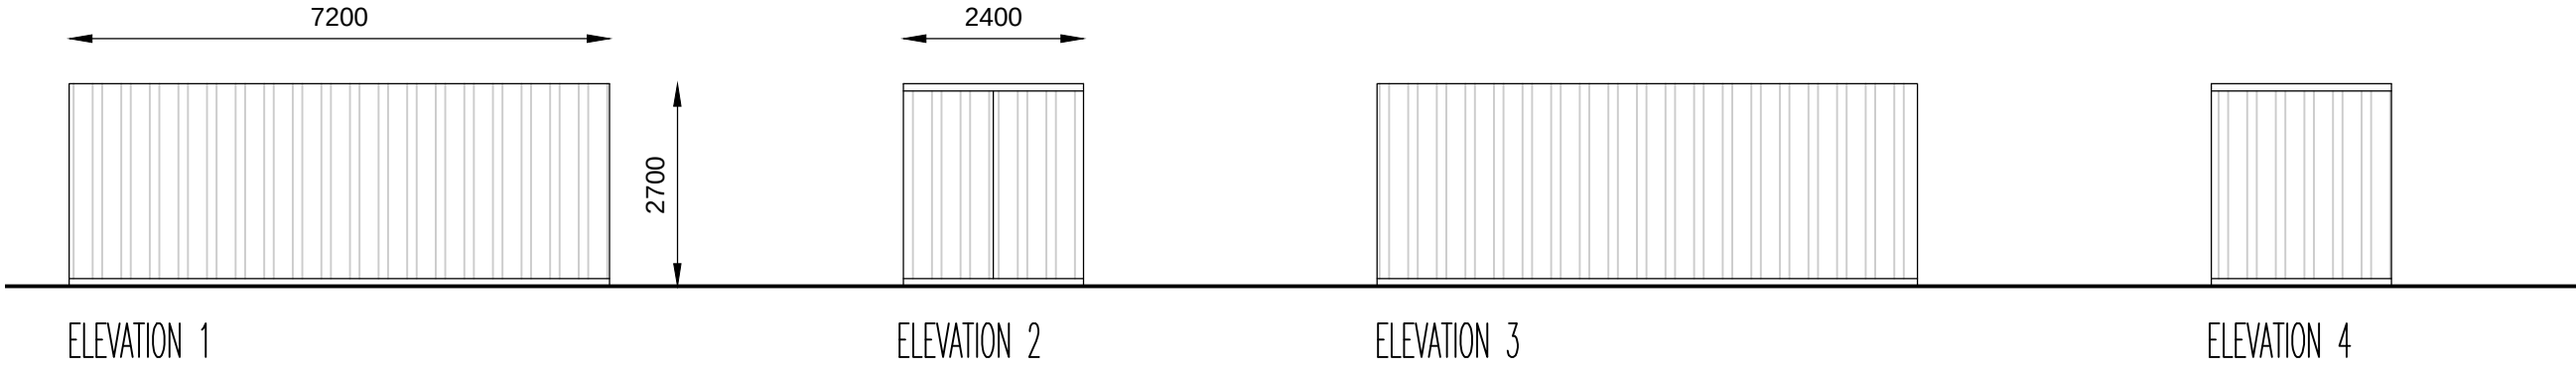


STORAGE CONTAINER. GIA = 15.1m² GEA = 17.3m².

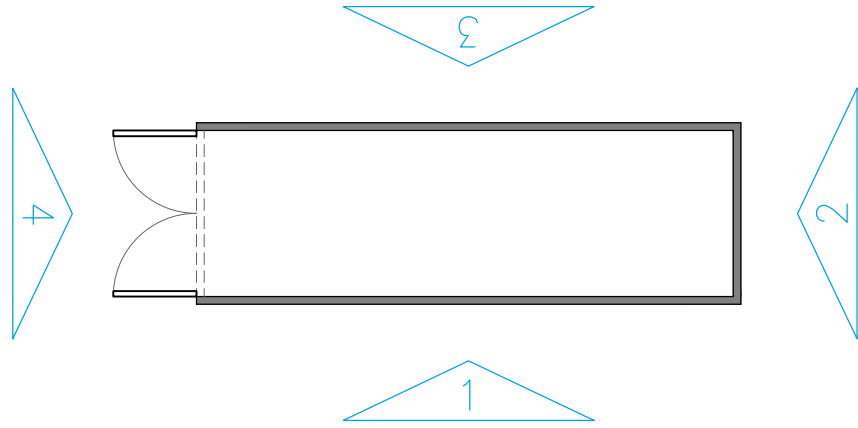

RETAINED STORAGE SHED/"ADBLUE" TANK. STORAGE SHED GIA = 92.6m². GEA = 96.6m².

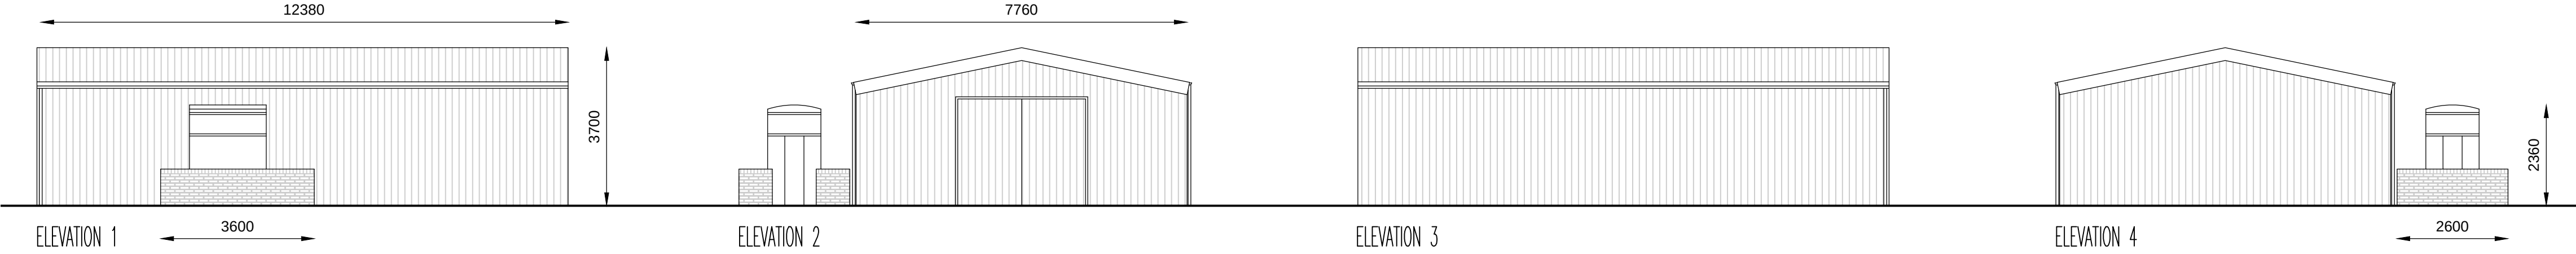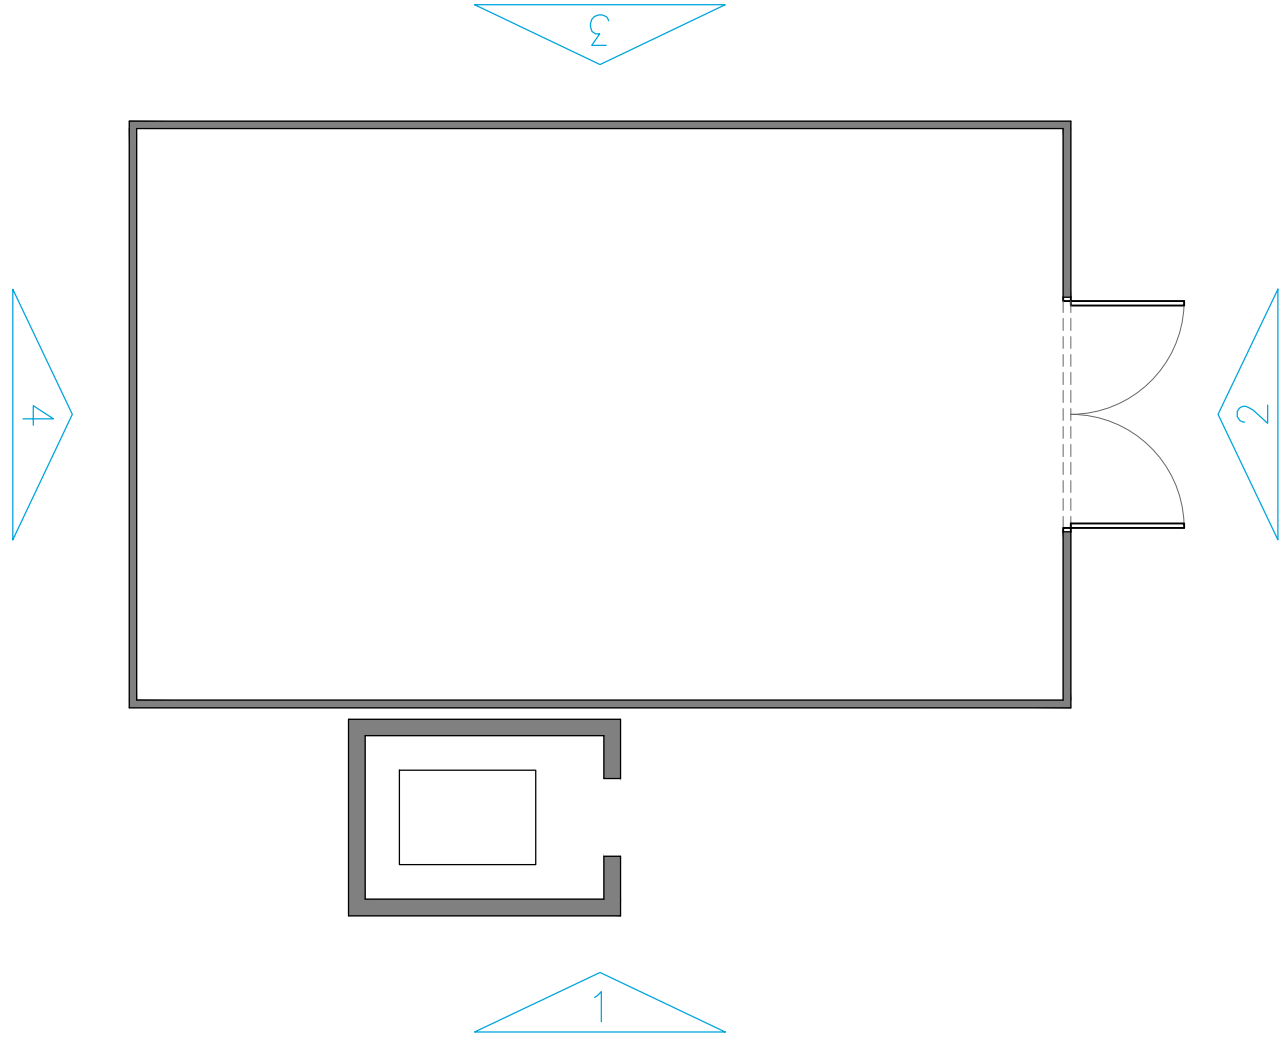

notes
This drawing remains the copyright of
WEA Planning and may not
be copied or used without their prior consent

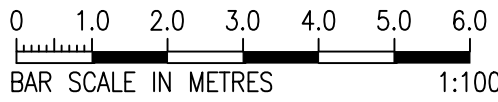

revisions

client
TRANSDRV PLC.

project
HOLLOWAY FARM, HARMONSWORTH ROAD, WEST DRAYTON, UB7 9JS

title
EXISTING PLANS & ELEVATIONS – VEHICLE MAINTENANCE AREA

scale
1:100 @A1

date
SEP 16

drg. no.
1618/TP/04

WEA

WEA PLANNING
95 Victoria Road, London, NW10 6NB
Telephone: 020 3483 0127 Email: wea@weaplanning.co.uk
Web: www.weaplanning.co.uk