



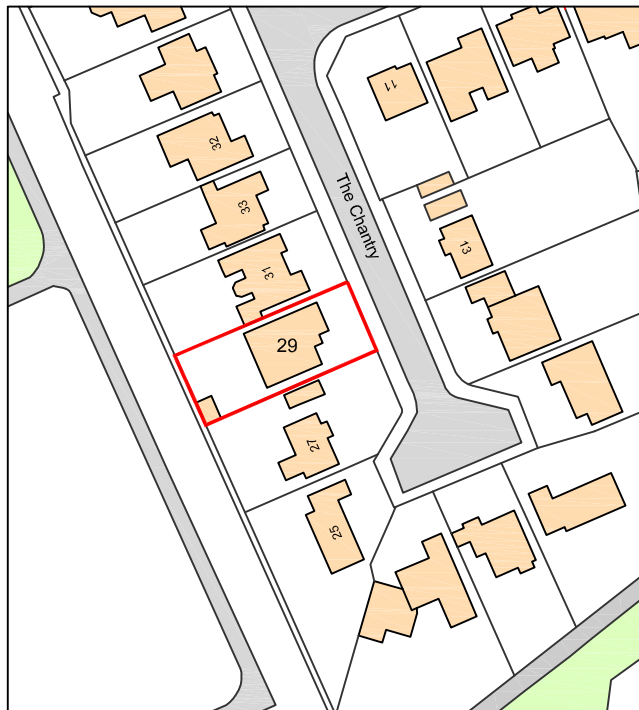

Ordnance Survey, (c) Crown Copyright 2018. All rights reserved. Licence number 100022432

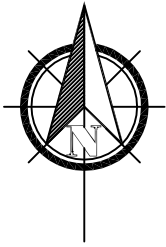

Site within red boundary:
29 The Chantry, Uxbridge UB8 3RA

GDC DESIGN LTD
CHARTERED ARCHITECT
Tel: 01895 810 932
Mob: 07976 732 636
g.g.calton11@btinternet.com

NOTES: DO NOT SCALE FROM THIS DRAWING .
The Contractor must verify all dimensions at the site before setting out, commencing work, or making any shop drawings. Any discrepancies must be reported to the Contract Administrator / Architect before proceeding. This drawing to be used for estimating purposes only. The Contractor must not use this drawing for construction until the structural design has been carried out and confirmation given by Building Control that the design is acceptable. Architect's drawings to be used in conjunction with the structural drawings.

Rev	Revision notes	Initials	Date
-	-	-	-
Project 29 THE CHANTRY, UXBRIDGE UB8 3RA		Scale 1:1250 @ A4	Drawn by EG
Description SITE LOCATION PLAN		Date 30/04/18	Checked by GC
		Drawing No. 29 TC / P2 / 01	Rev.

