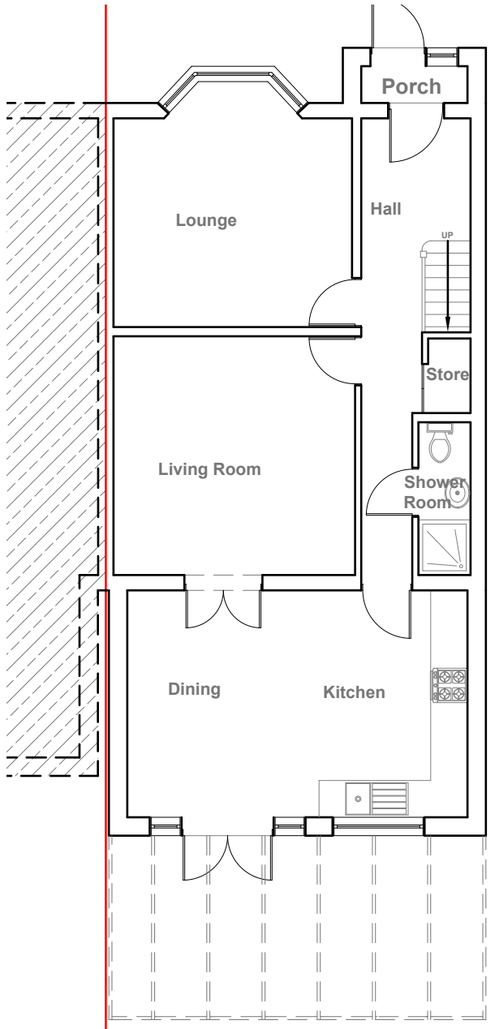

Existing Ground Floor Plan

Scale 1:100

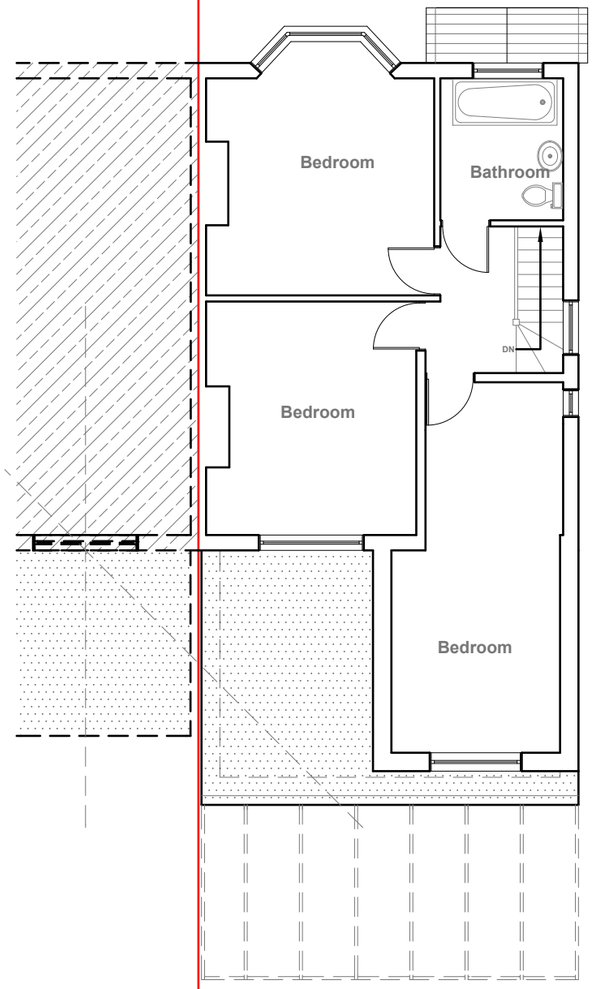

Existing First Floor Plan

Scale 1:100

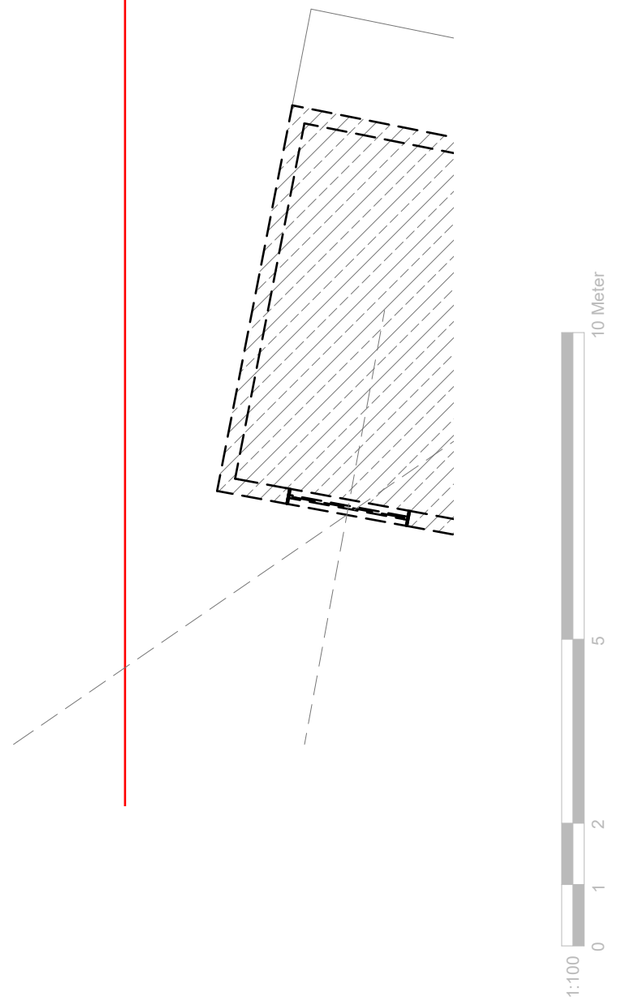

GENERAL NOTES:
1. ALL DIMENSIONS ARE IN MILLIMETER.
2. VERIFY ALL DIMENSIONS AND CONDITIONS BEFORE BUILDING OR STARTING CONSTRUCTION. NOTIFY THE DESIGNER IMMEDIATELY OF ANY DISCREPANCY OR VARIATION.
3. ALL WORK TO COMPLY WITH CURRENT BUILDING REGULATIONS AND CODES OF PRACTICE

Title:

Existing Floor Plans

Site Address
73 Keith Rd,
Hayes.
UB3 4HP

Scale: 1:100 @A3
Date: 25/06/2026
Drawing No.: 2025/185 -01NB
Drawn By: RO

Revision Date:
A 15/10/2026

e:mail - faluckpatel@yahoo.com
(M) +44 (0) 7871 466 254

Faluck Patel



Existing Front Elevation
Scale 1:100

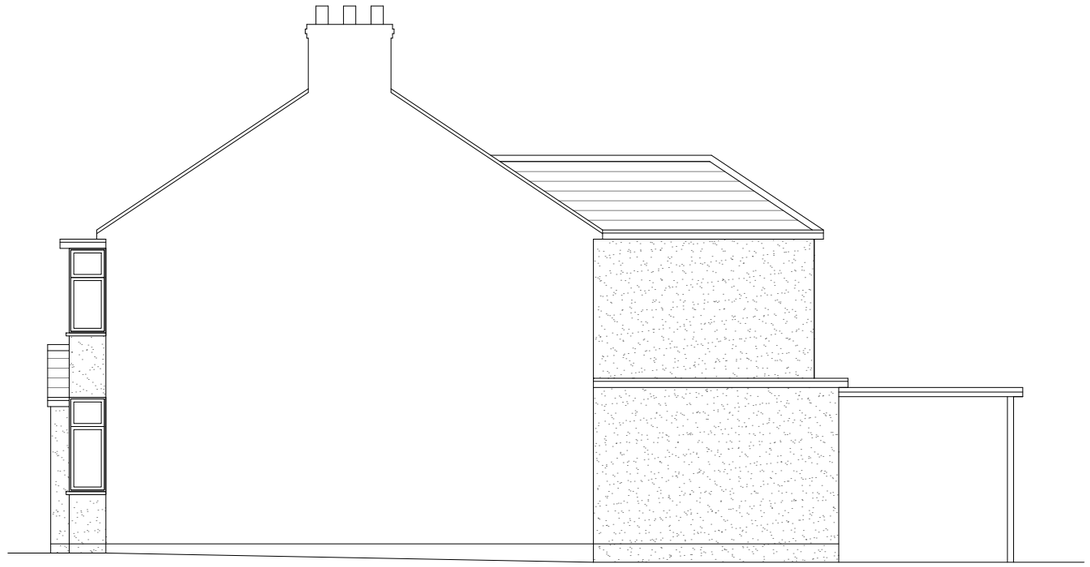

Existing Side Elevation
Scale 1:100



Existing Rear Elevation
Scale 1:100



Existing Side Elevation
Scale 1:100



GENERAL NOTES:
1. ALL DIMENSIONS ARE IN MILLIMETER.
2. VERIFY ALL DIMENSIONS AND CONDITIONS BEFORE BUILDING OR STARTING CONSTRUCTION. NOTIFY THE DESIGNER IMMEDIATELY OF ANY DISCREPANCY OR VARIATION.
3. ALL WORK TO COMPLY WITH CURRENT BUILDING REGULATIONS AND CODES OF PRACTICE

Title:

Existing Elevations

Site Address
73 Keith Rd,
Hayes.
UB3 4HP

Scale: 1:100 @A3
Date: 25/06/2026
Drawing No.: 2025/185 -02NB
Drawn By: RO

Revision Date:	
A	15/10/2026

e:mail - faluckpatel@yahoo.com
(M) +44 (0) 7871 466 254

Faluck Patel