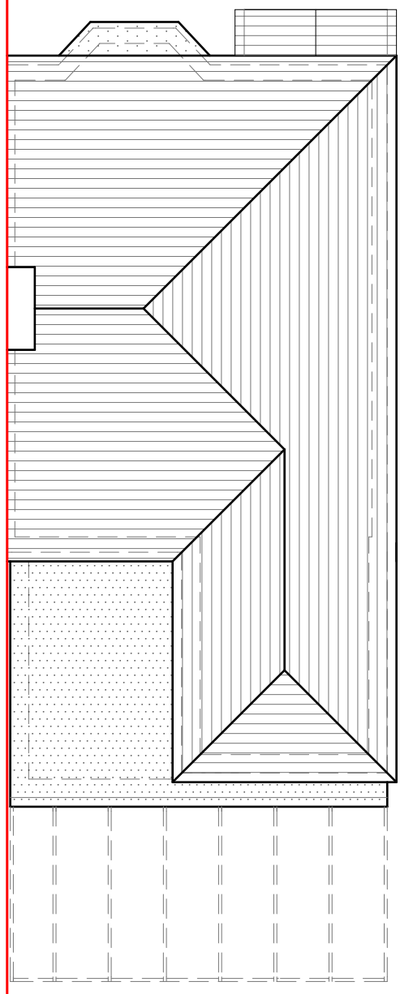

Existing Roof Plan
Scale 1:100

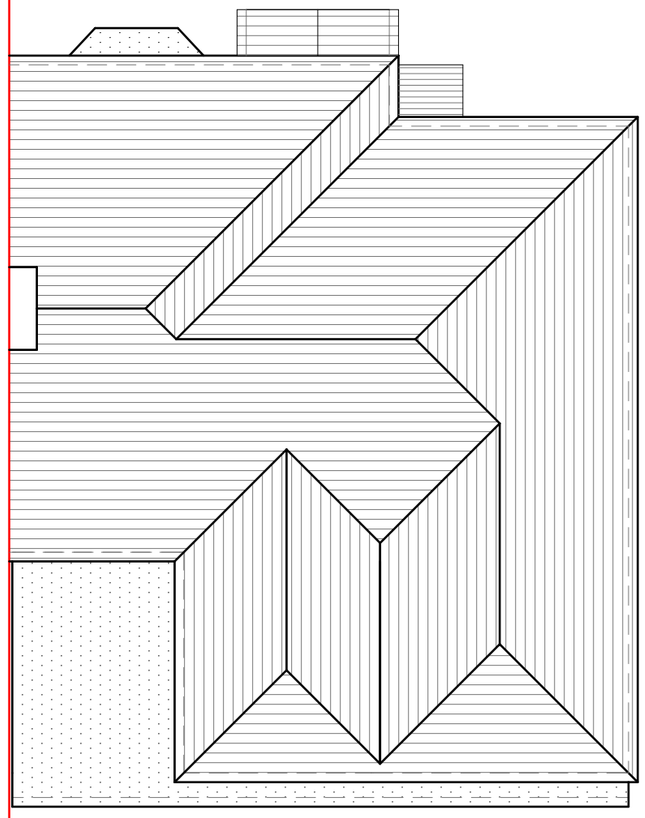

Proposed Roof Plan
Scale 1:100



GENERAL NOTES:
1. ALL DIMENSIONS ARE IN MILLIMETER.
2. VERIFY ALL DIMENSIONS AND CONDITIONS BEFORE BUILDING OR STARTING CONSTRUCTION. NOTIFY THE DESIGNER IMMEDIATELY OF ANY DISCREPANCY OR VARIATION.
3. ALL WORK TO COMPLY WITH CURRENT BUILDING REGULATIONS AND CODES OF PRACTICE

Title:

Existing & Proposed Roof Plans

Site Address
73 Keith Rd,
Hayes.
UB3 4HP

Scale: 1:100 @A3
Date: 25/06/2026
Drawing No.: 2025/185 -07NB
Drawn By: RO

Revision Date:

A	15/10/2026

e:mail - faluckpatel@yahoo.com
(M) +44 (0) 7871 466 254

Faluck Patel