



01 Proposed Bin Store

1:50 Harlington/A/AP00001

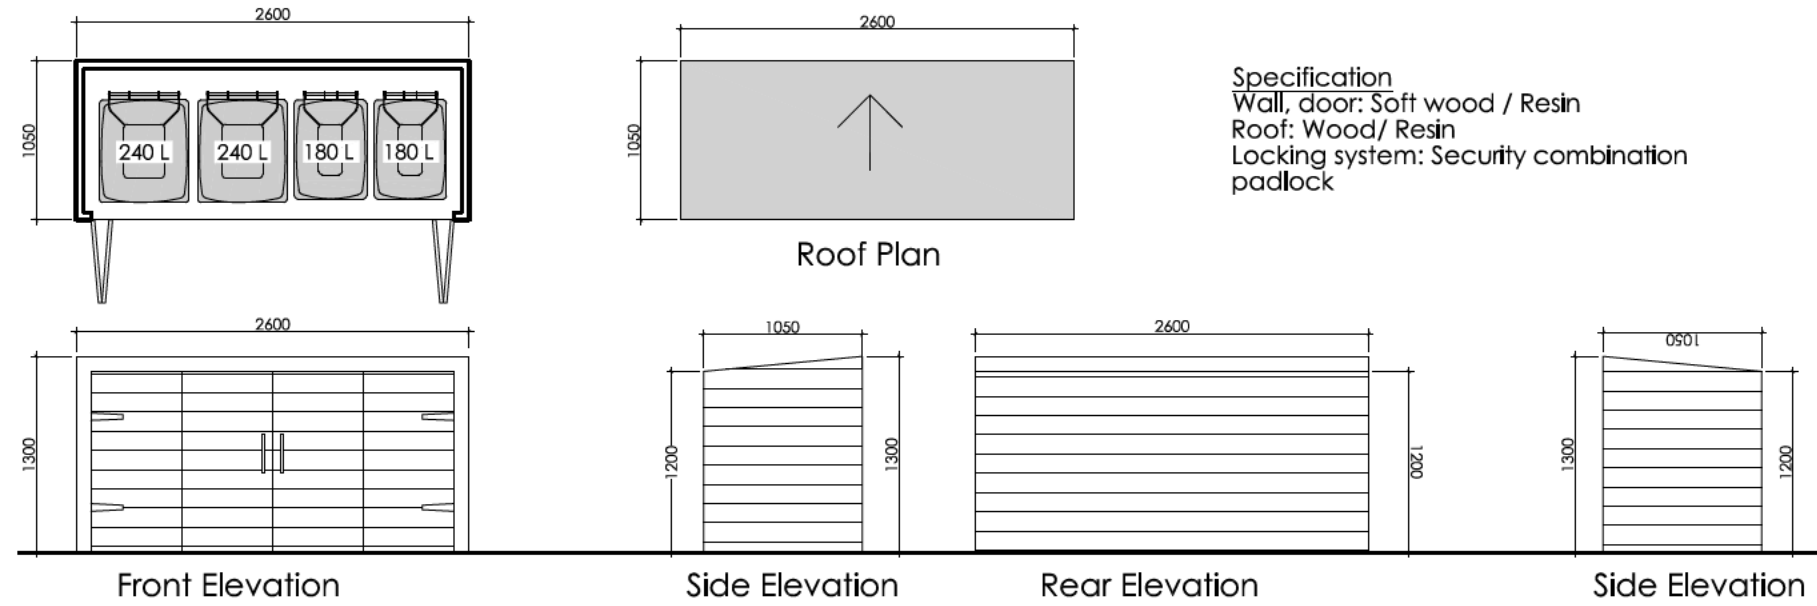

02 Proposed Bicycle Store

1:50 Harlington/A/AP00001

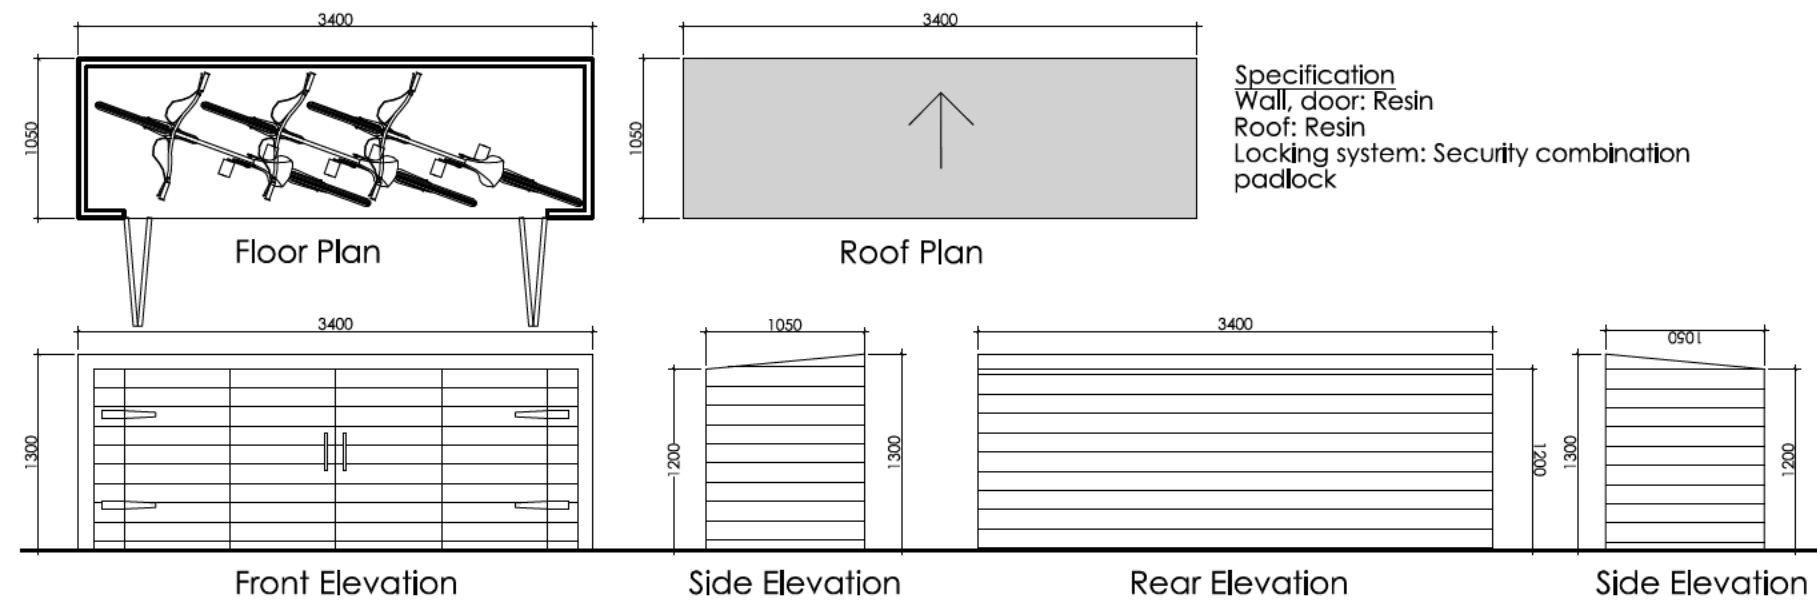

SCALE 1:50 1 0 1 2.5 (M)

All dimensions are in millimetres unless noted otherwise.
All dimensions are to be checked on site and any discrepancies noted in writing to the Architect immediately.
All rights reserved. All drawings and written material appearing herein constitute original and unpublished work of the Architect and may not be duplicated, used or disclosed without written consent of the Architect.

FOR
PLANNING

381 Harlington Road Uxbridge UB8 3JE
CONVERSION OF SINGLE DWELLING HOUSE TO TWO
SELF CONTAINED UNIT

00	04/12/20	For Planning	BN	
No.	Date	Issues and Revisions	By	Check

Project No : 160133
Description : Proposed Bin/Bicycle Store
Scale : 1: 50@ A3



DRAWING No. 133 E-411
REVISION 00

rnq
architecture
info@rnqarchitecture.com