



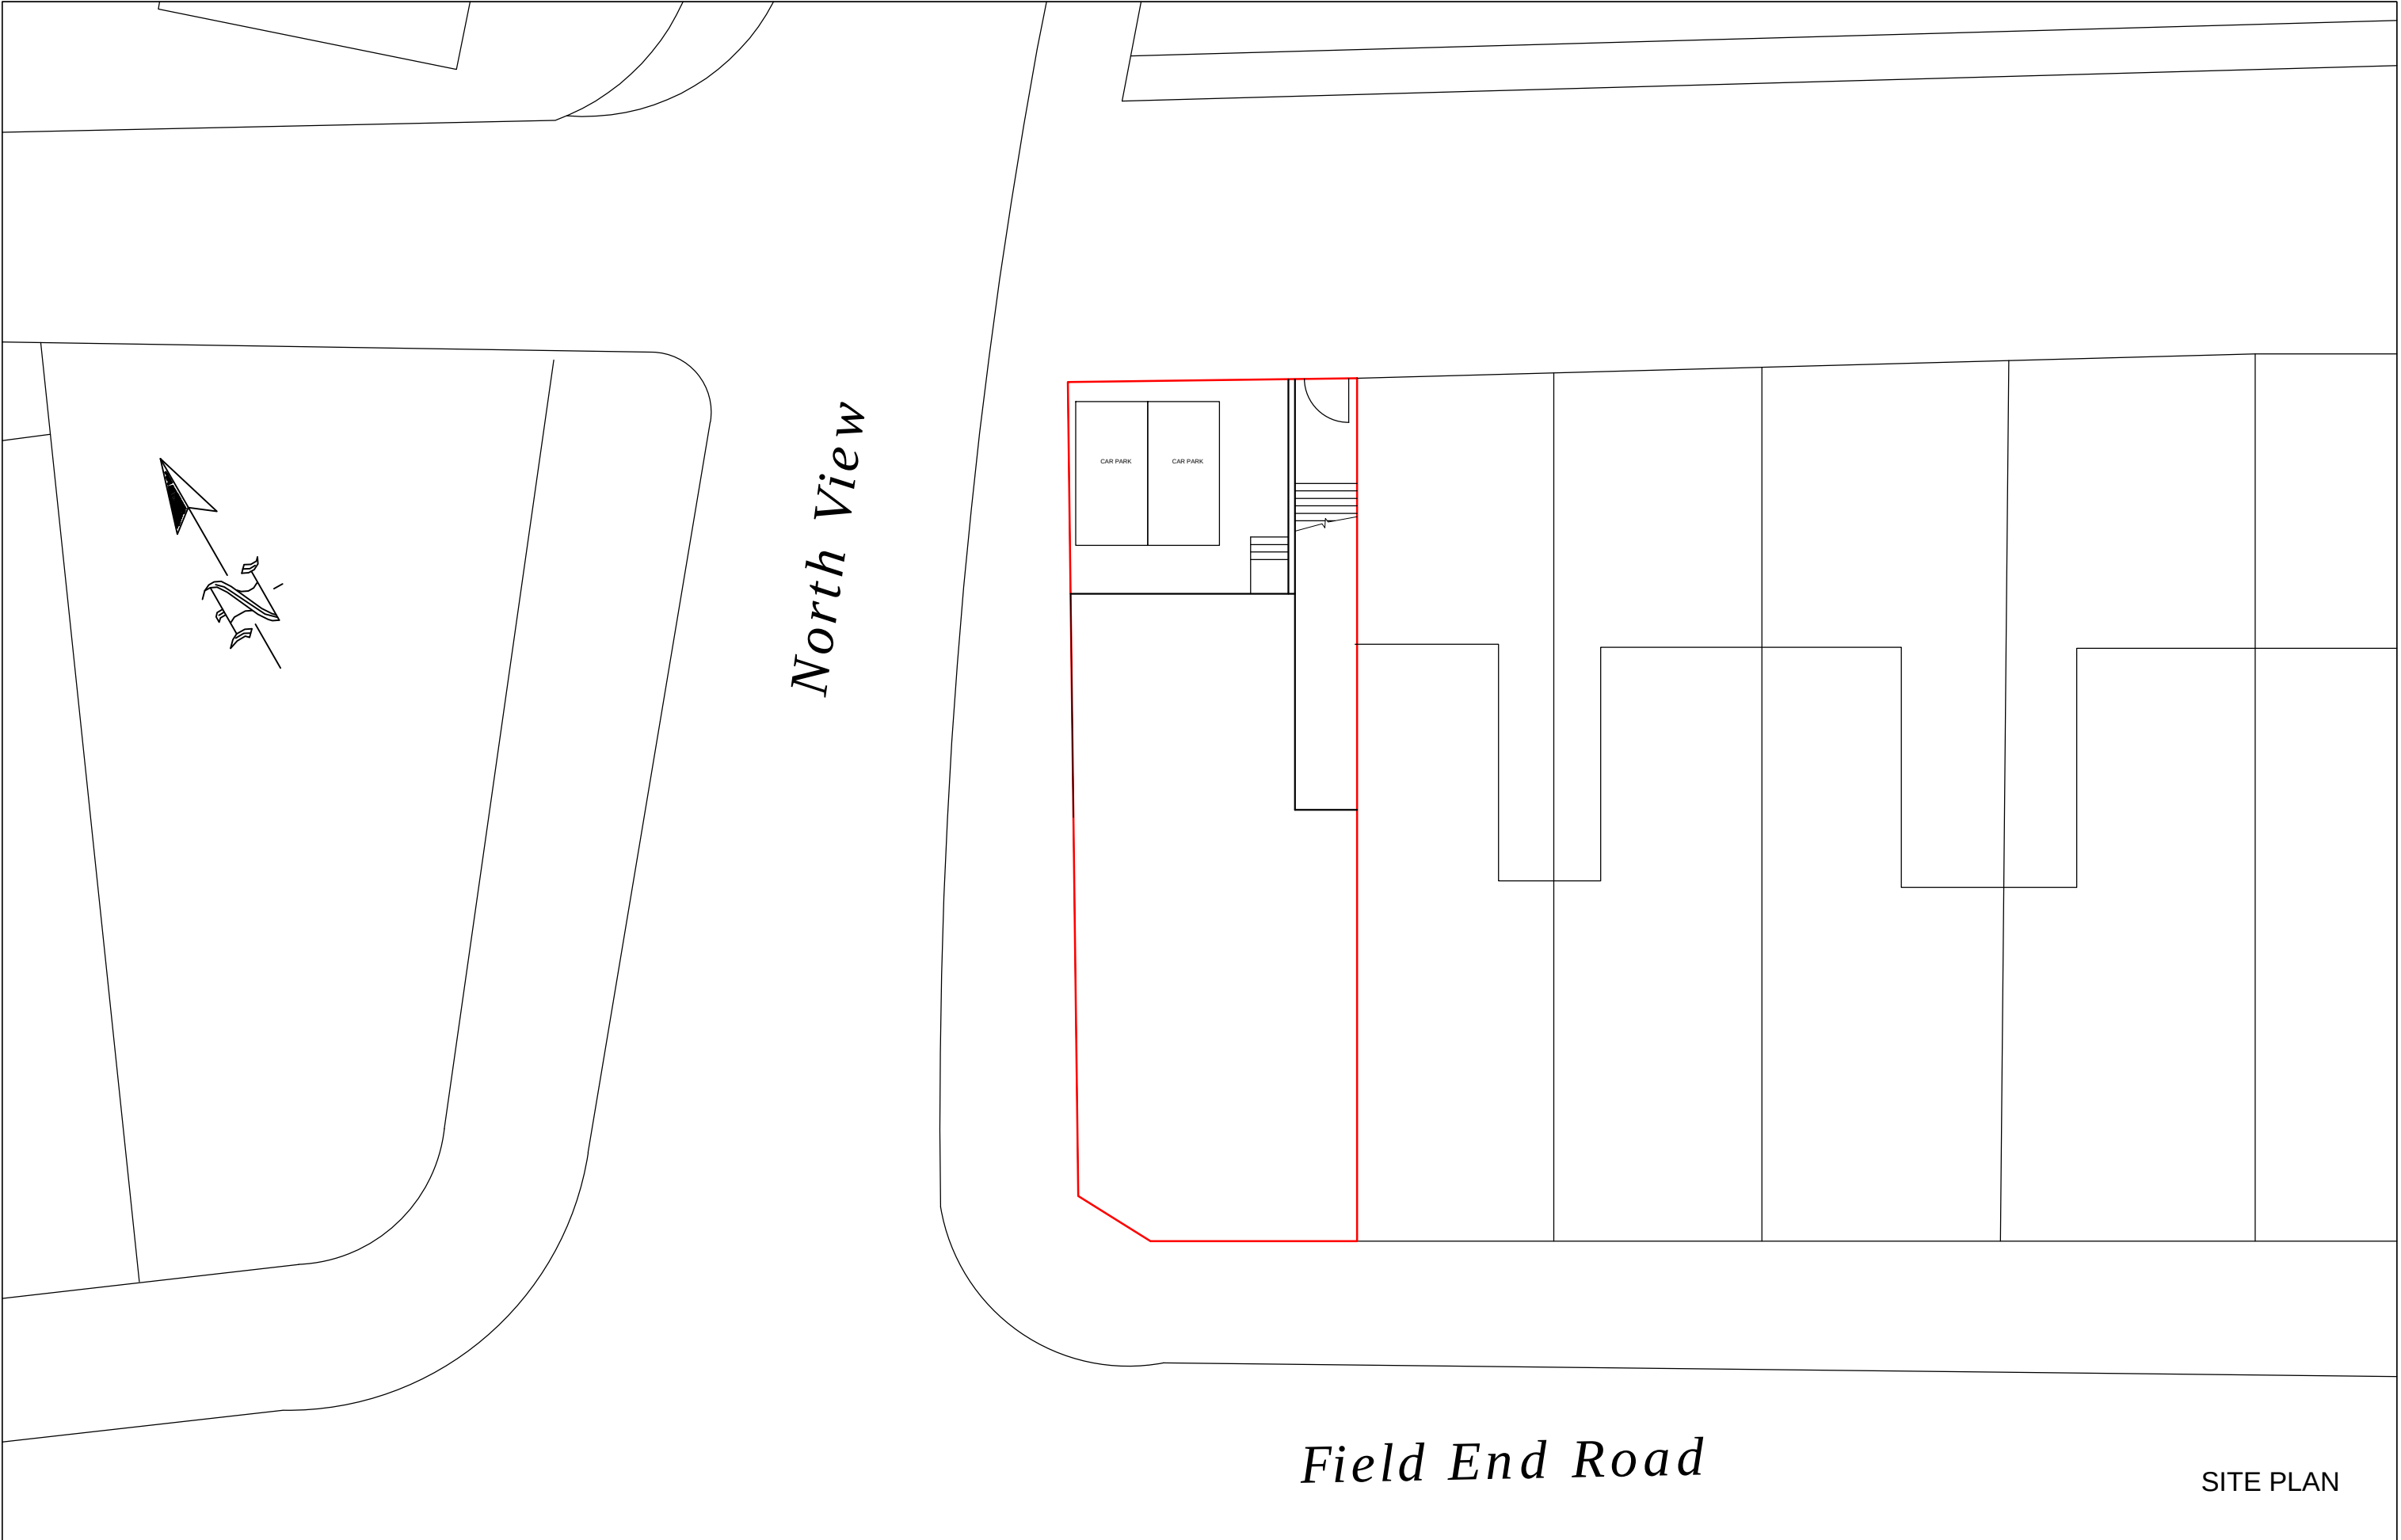

199 Field End Road, Eastcote, HA5 1QZ

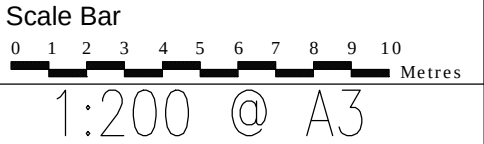

THE GILLETT MACLEOD PARTNERSHIP
Chartered Architects & Town Planning Consultants
1 High Road Old Eastcote Pinner Middlesex HA5 2EW tel. 0208 868 1333

Drg. No. 21/3413/1
Scale 1:200
Date 18/05/21
Drawn by SB

REVISION	
(C)	drawn