
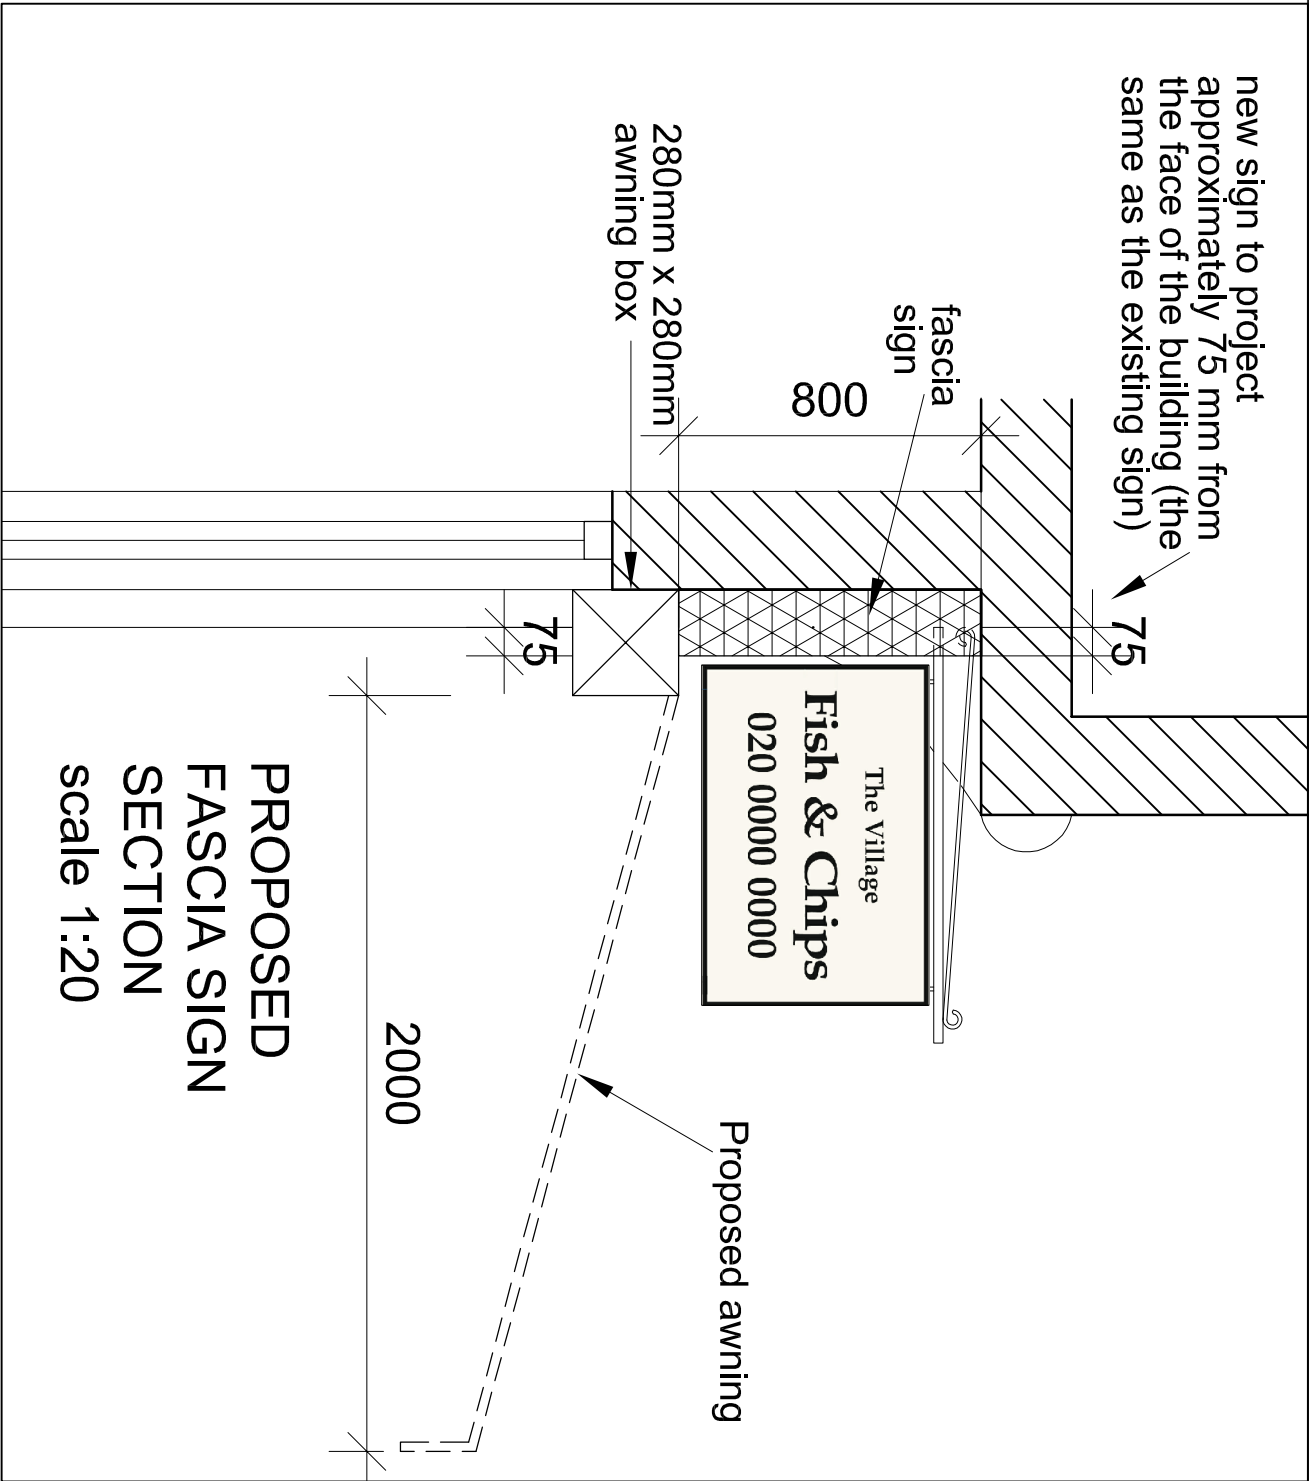


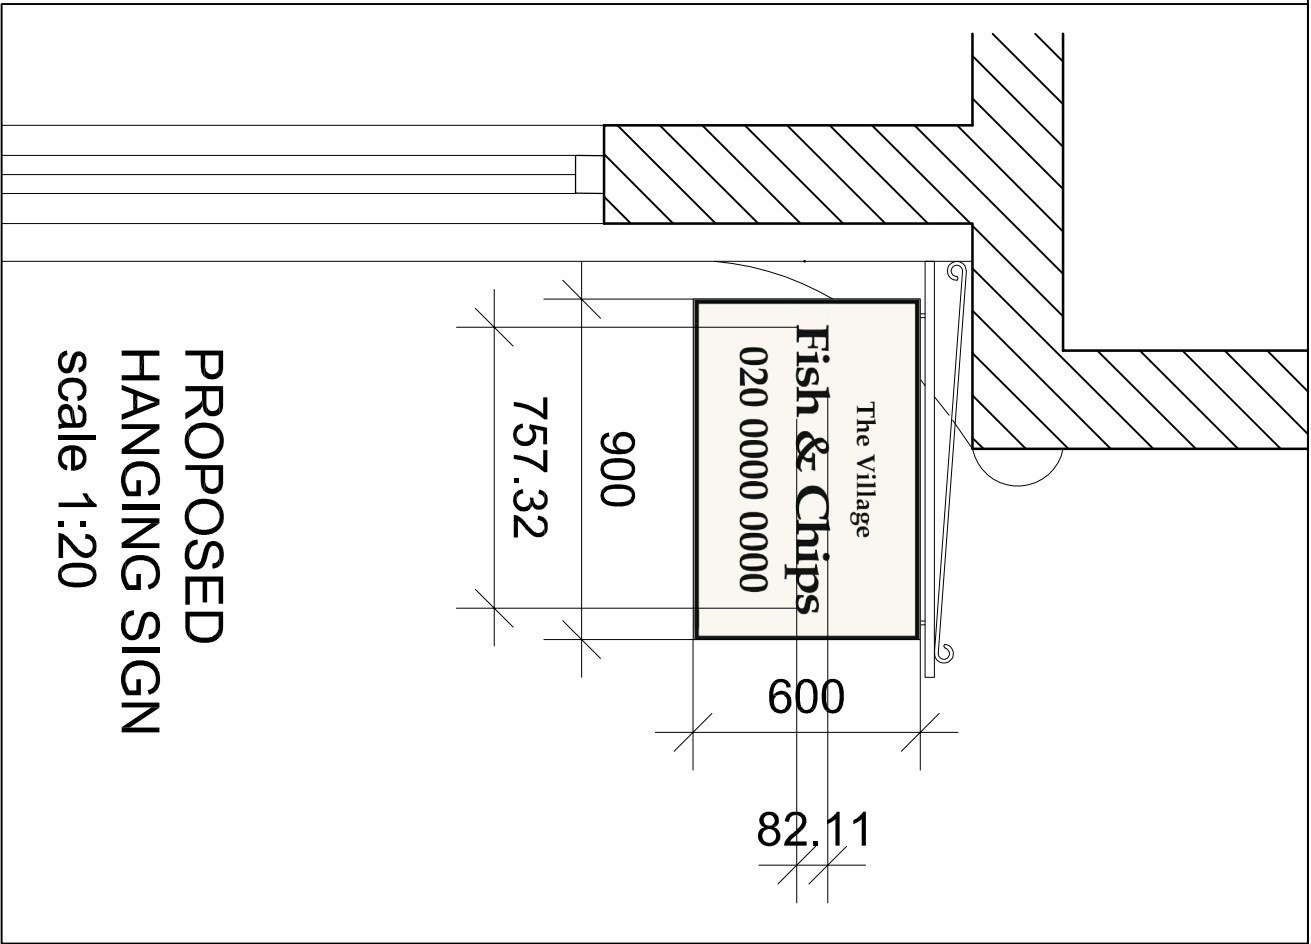

NOTES

The Contractor must verify all dimensions at the site before setting out, commencing work, or making any shop drawings. Any discrepancies must be reported to the Contract Administrator / Architect before proceeding.

This drawing to be used for estimating purposes only. The Contractor must not use this drawing for construction until the structural design has been carried out and confirmation given by Building Control that the design is acceptable. Architect's drawings to be used in conjunction with the structural drawings.

DO NOT SCALE FROM THIS DRAWING.



IMAGE OF PROPOSED LIGHTING



IMAGE OF SIMILAR HANGING SIGN



IMAGE OF SIMILAR AWNING

Rev	Revision notes	Initials	Date
-	-	-	-
			
GGC DESIGN LTD CHARTERED ARCHITECT Tel: 01895 610 932 Mob: 07976 732 636 g.g.c@btinternet.com			
PROJECT 103 HILLINGDON HILL, HILLINGDON UB10 0UQ GROUND FLOOR REAR EXTENSION			
DESCRIPTION PROPOSED SHOP FRONT - FASCIA & HANGING SIGNS			
SCALE 1:100 & 1:20@A3	DRAWN BY JT	DESIGNED BY GC	DATE 19/01/21
DRAWING No. 103 HHS / P2 / 07			REV.