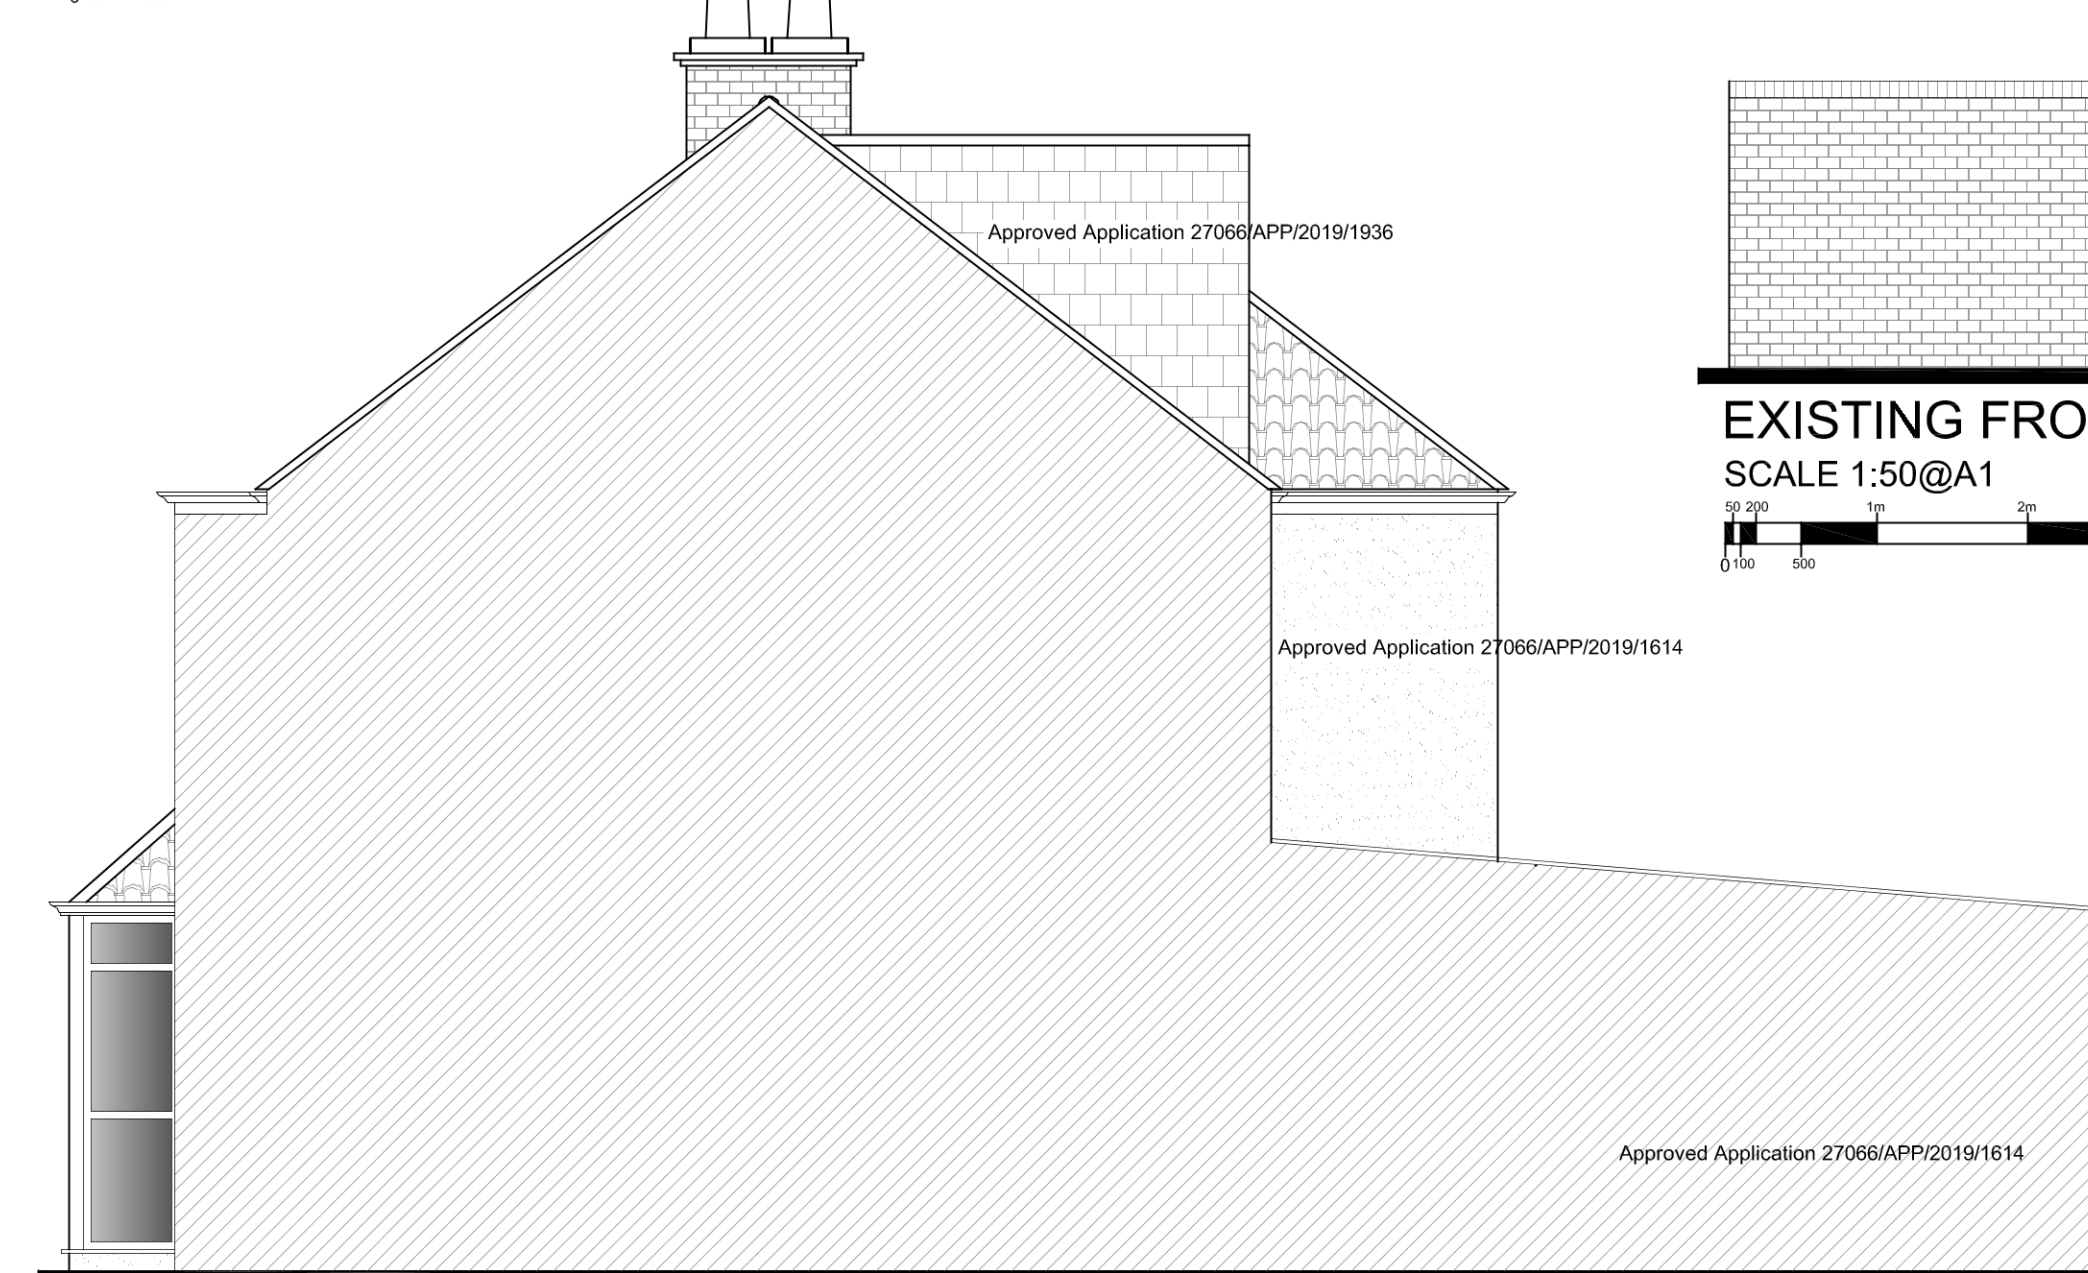
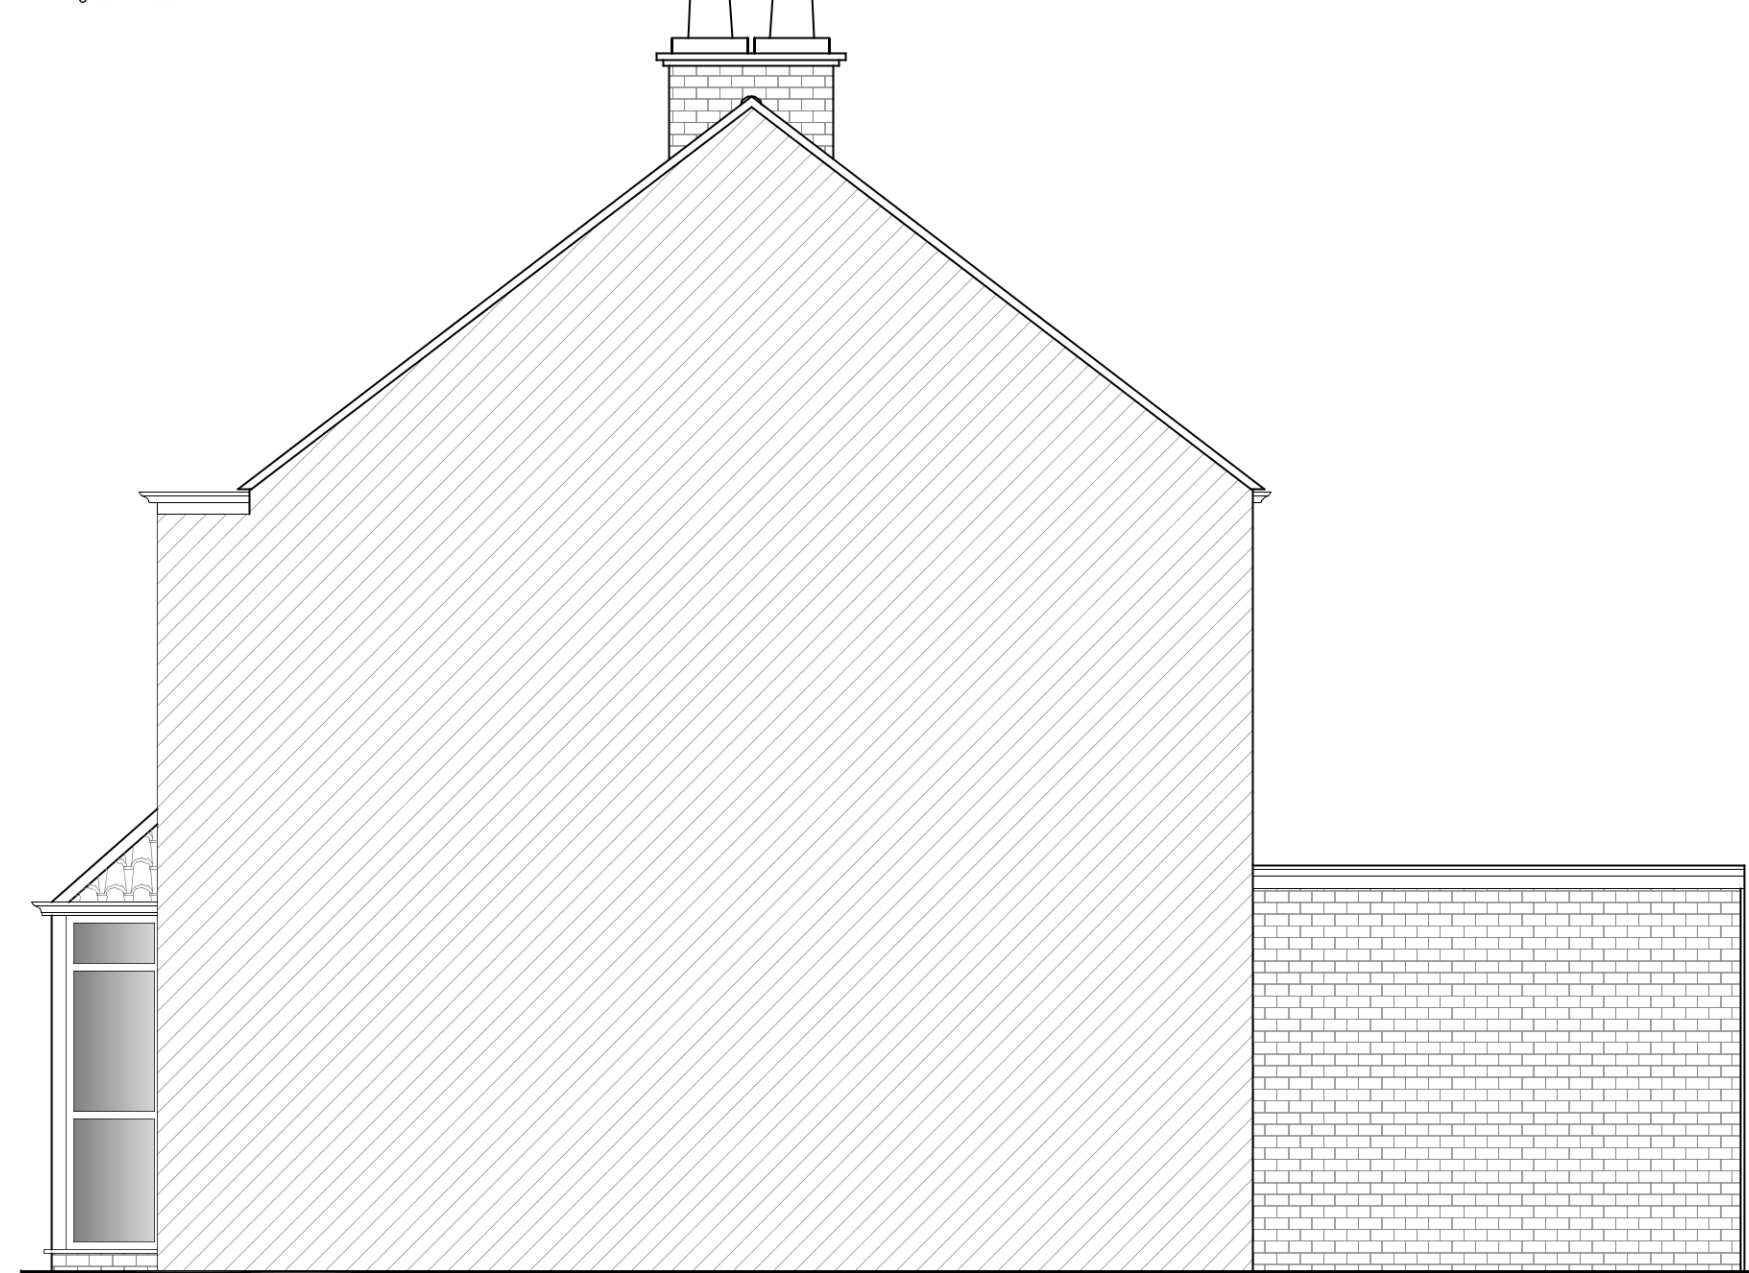
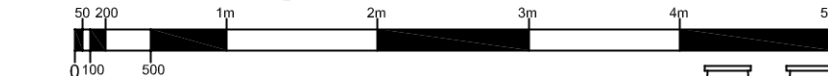
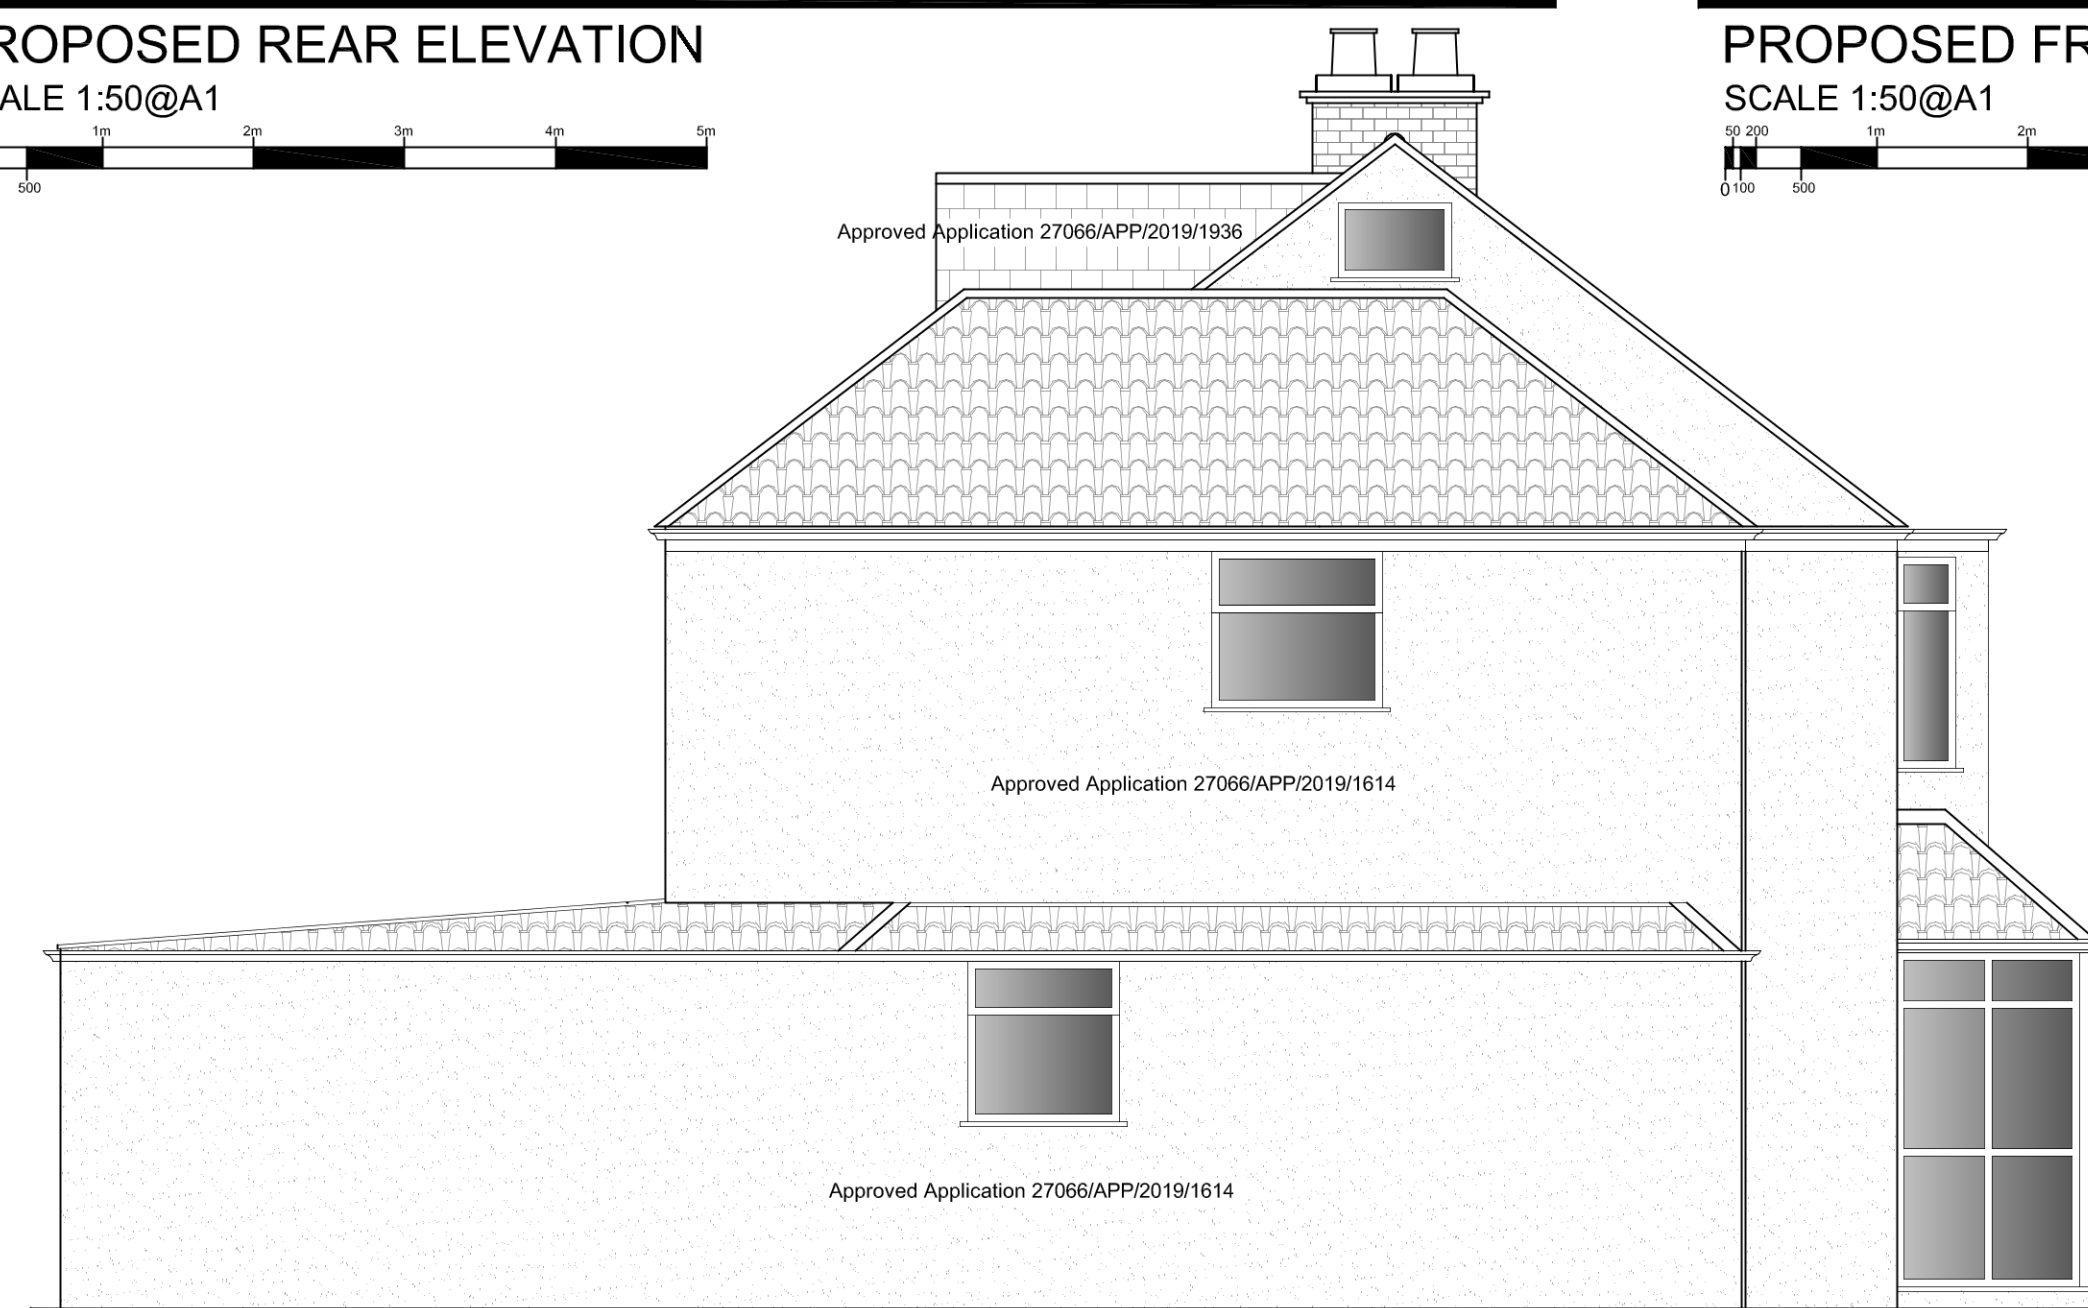
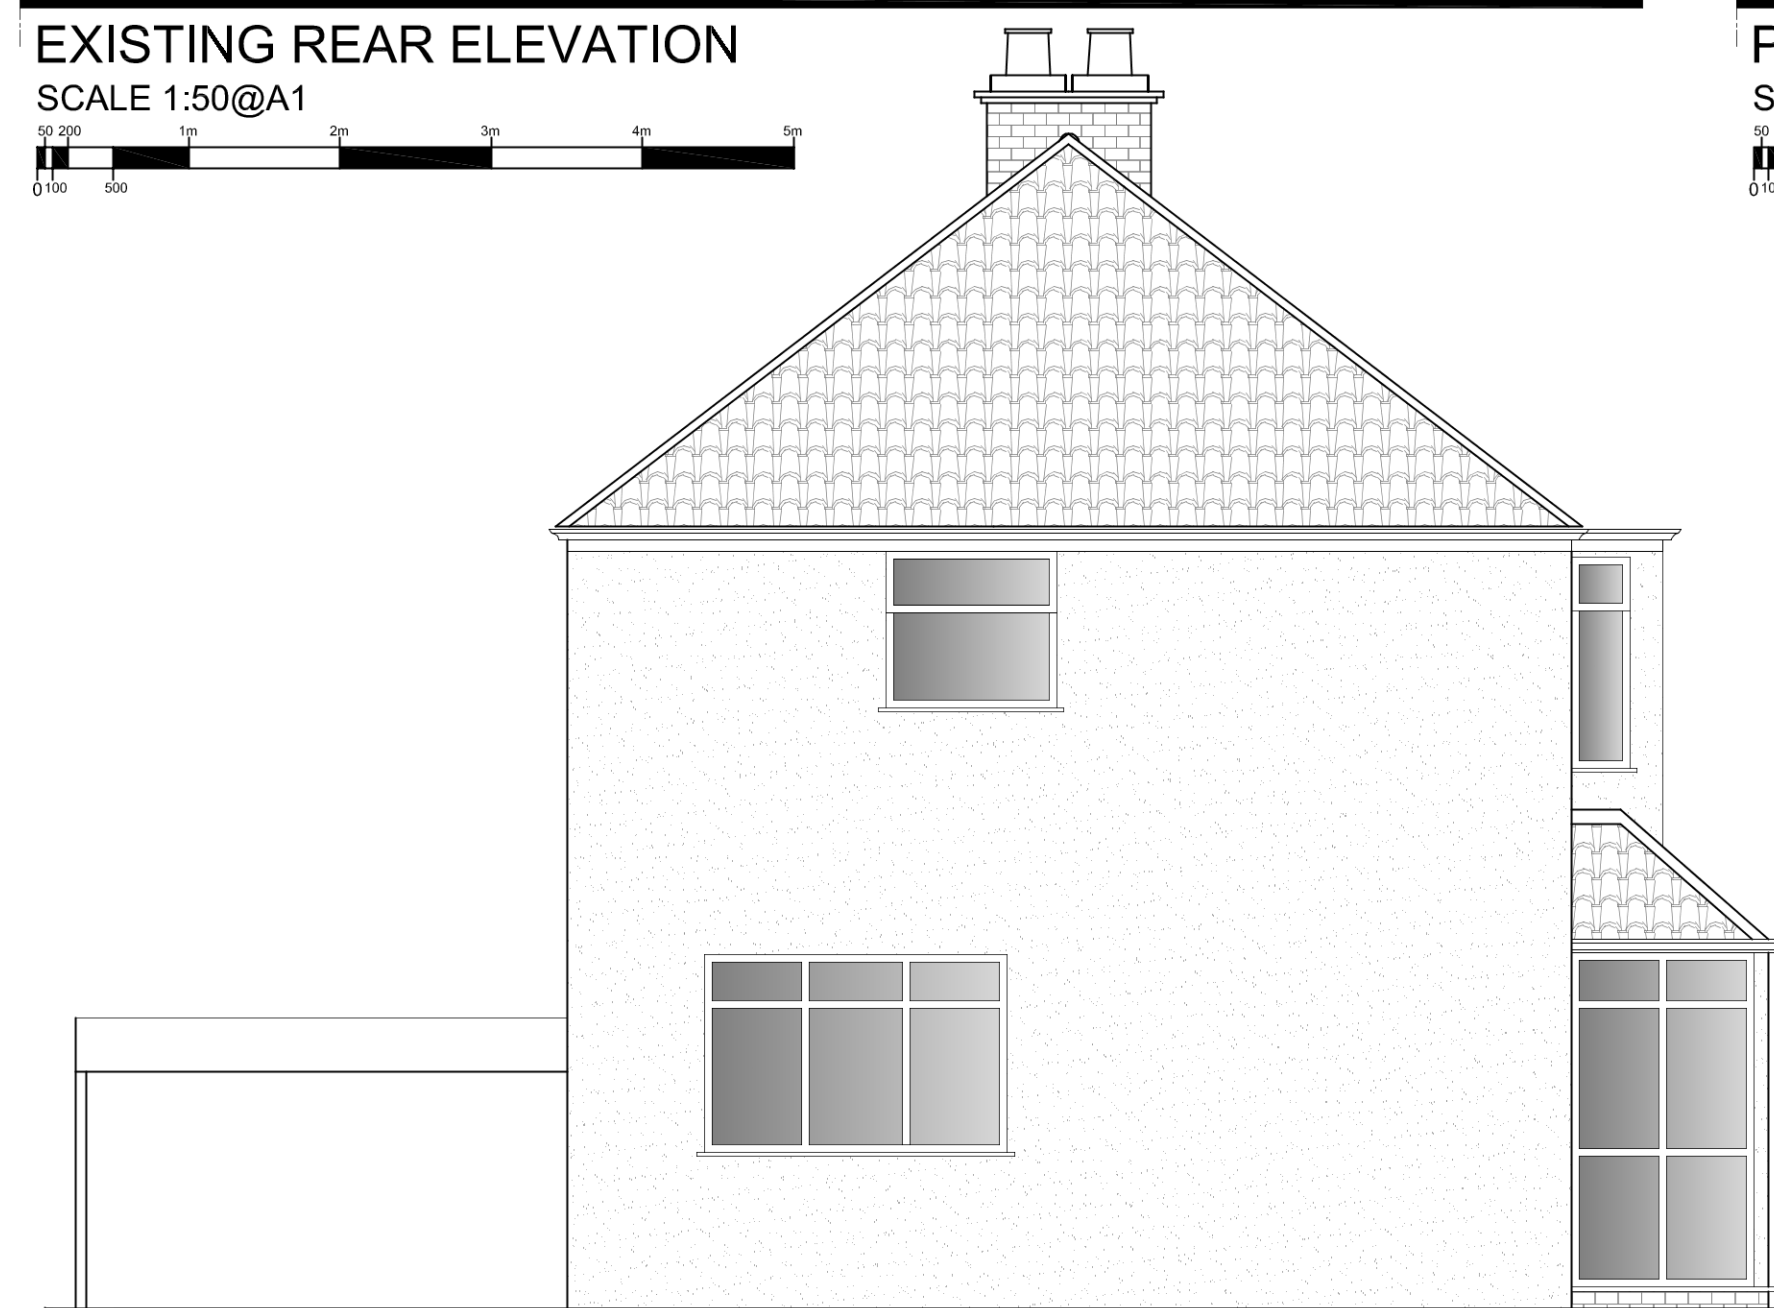
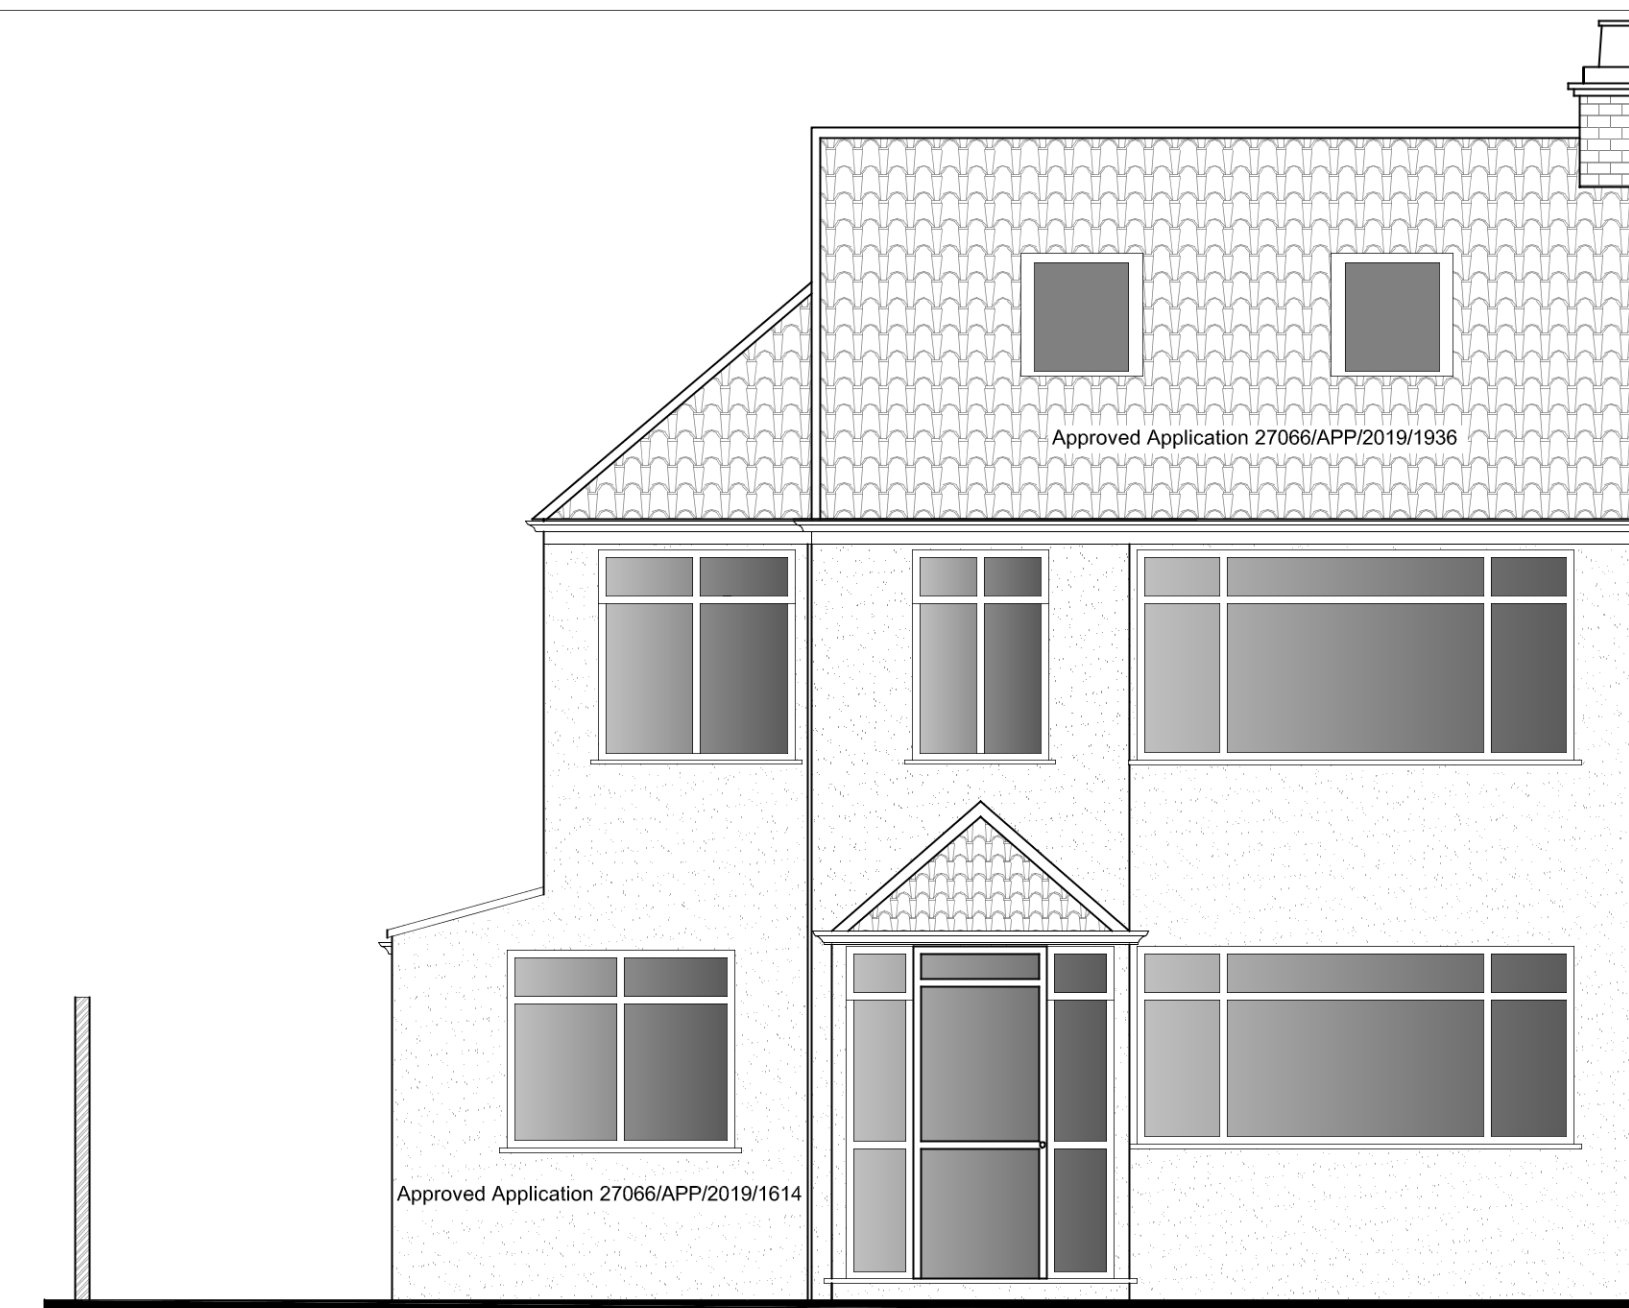
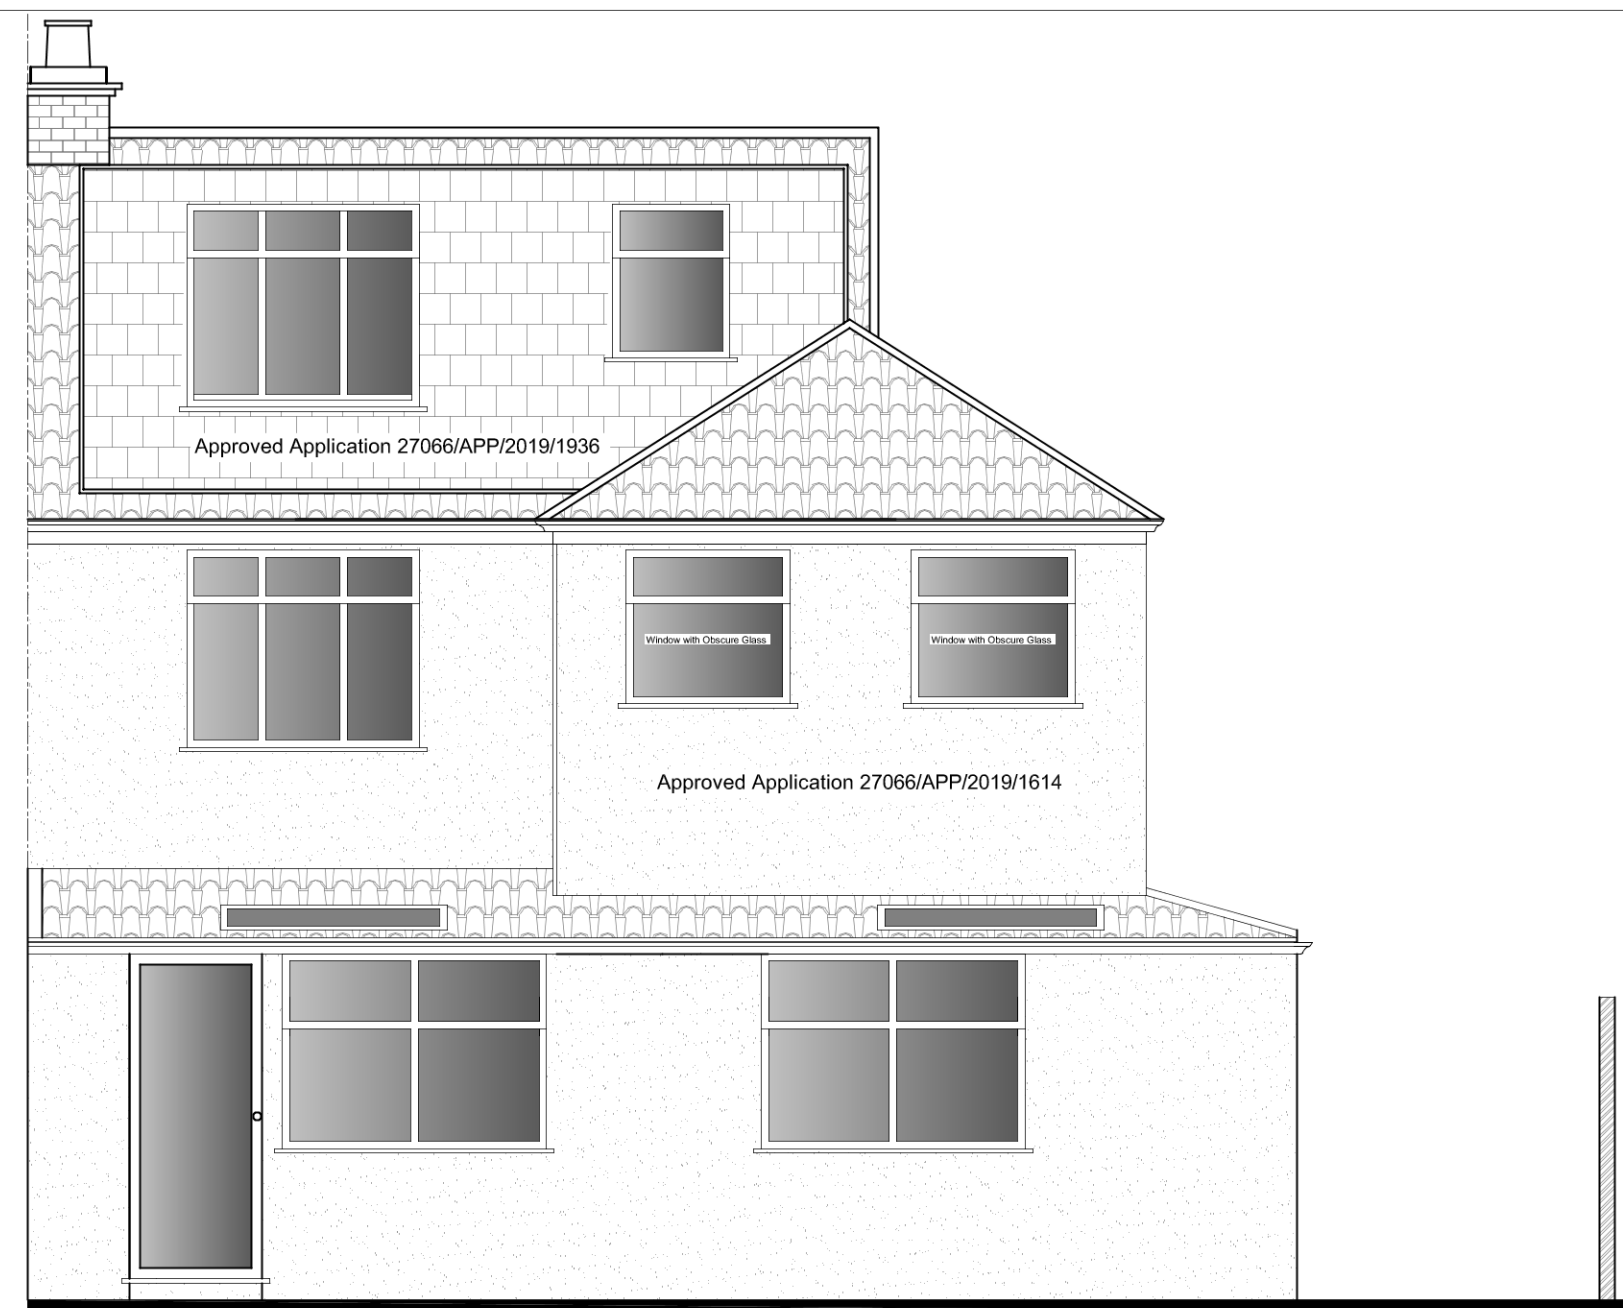


109

NOTES:

JOB

16 Swanage Waye, Hayes
UB4 ONX

TITLE

EXISTING & PROPOSED ELEVATIONS

DATE _____

JANUARY 2020

SCALE

1:50 @ A1

DRAWN

SMTN

CHECKED

STAGE

PLANNING

DRAWING NR

109/PP/010a

DOTS

aRCHITECTURAL sERVICES ltd

● ● ● from survey to planning to construction