

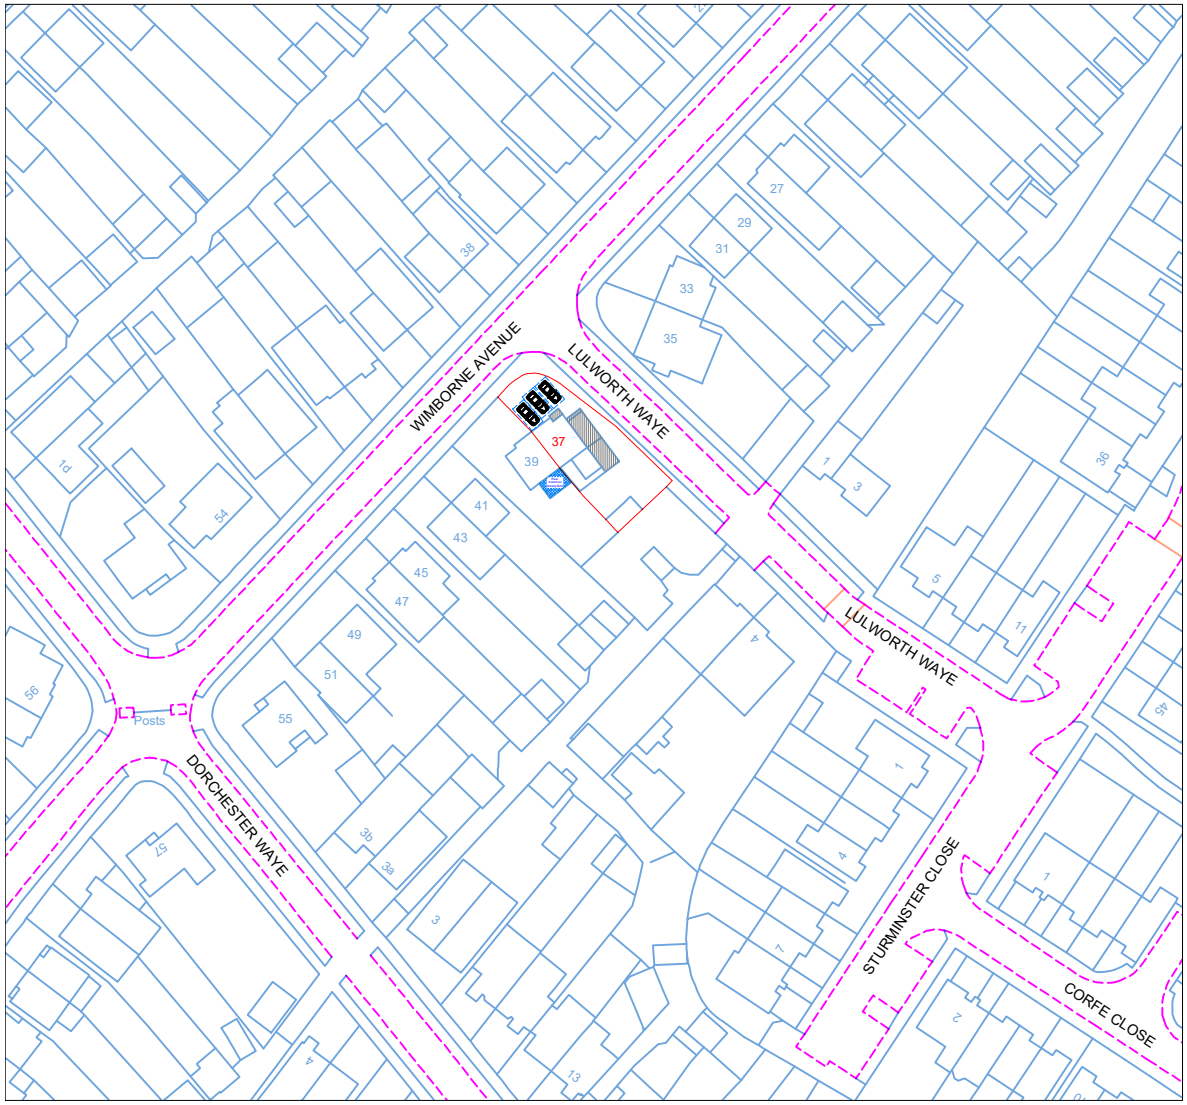


Location Plan


Scale: 1:1250

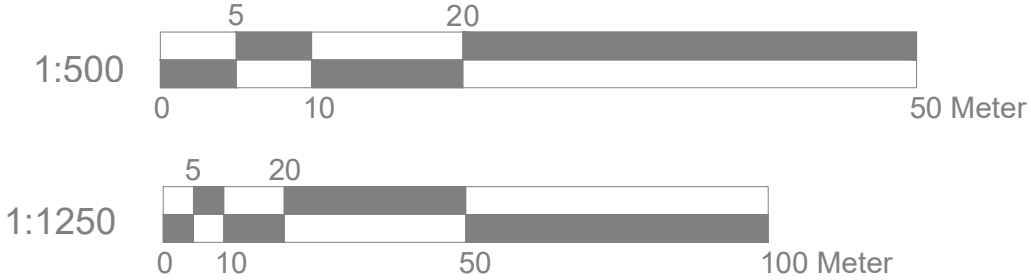

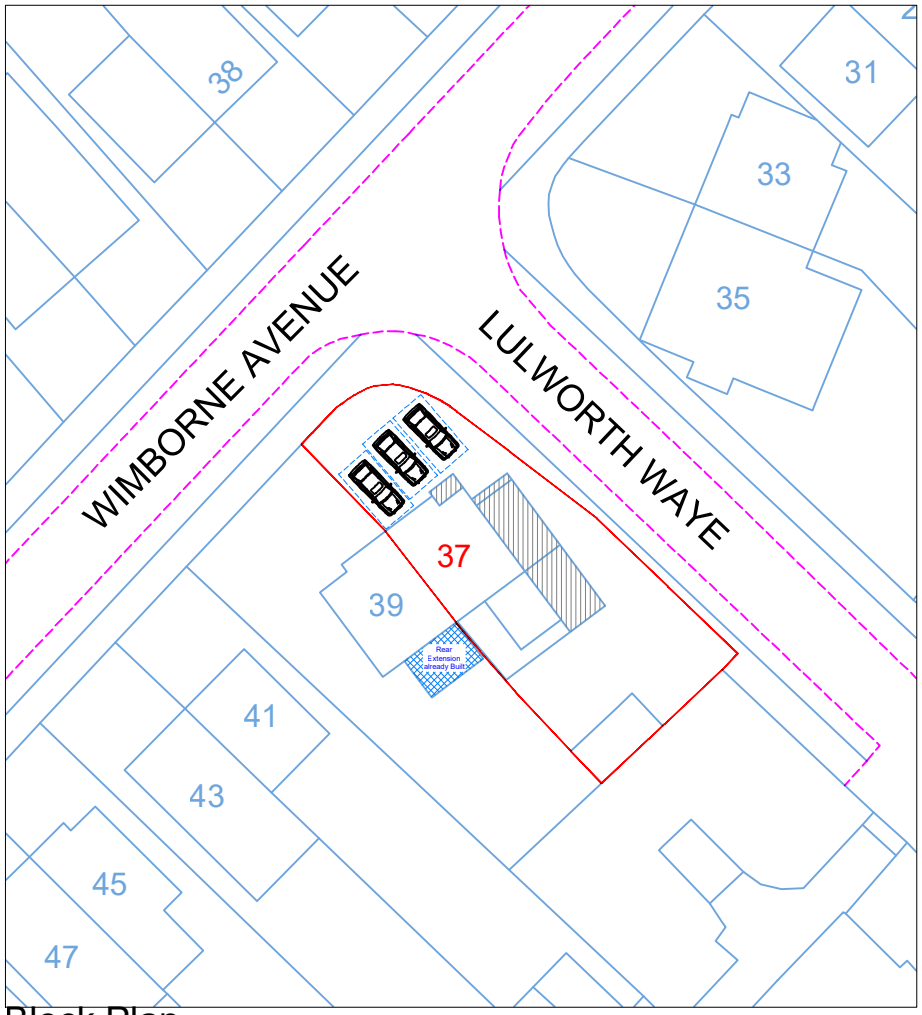

Block Plan

Scale: 1:500

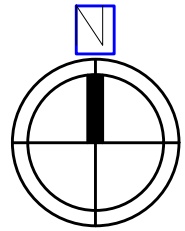

Site Address	
37 Wimborne Ave Hayes UB4 0HQ	
Scale: 1:500/1250@A4	Revision Date:
Date:SEP 2026	
Drawing No.: AS-01	
Drawn By: RP	

e:mail - nisarg@hotmail.com
(M) +44 (0) 7951491310

Art @ Rooshika