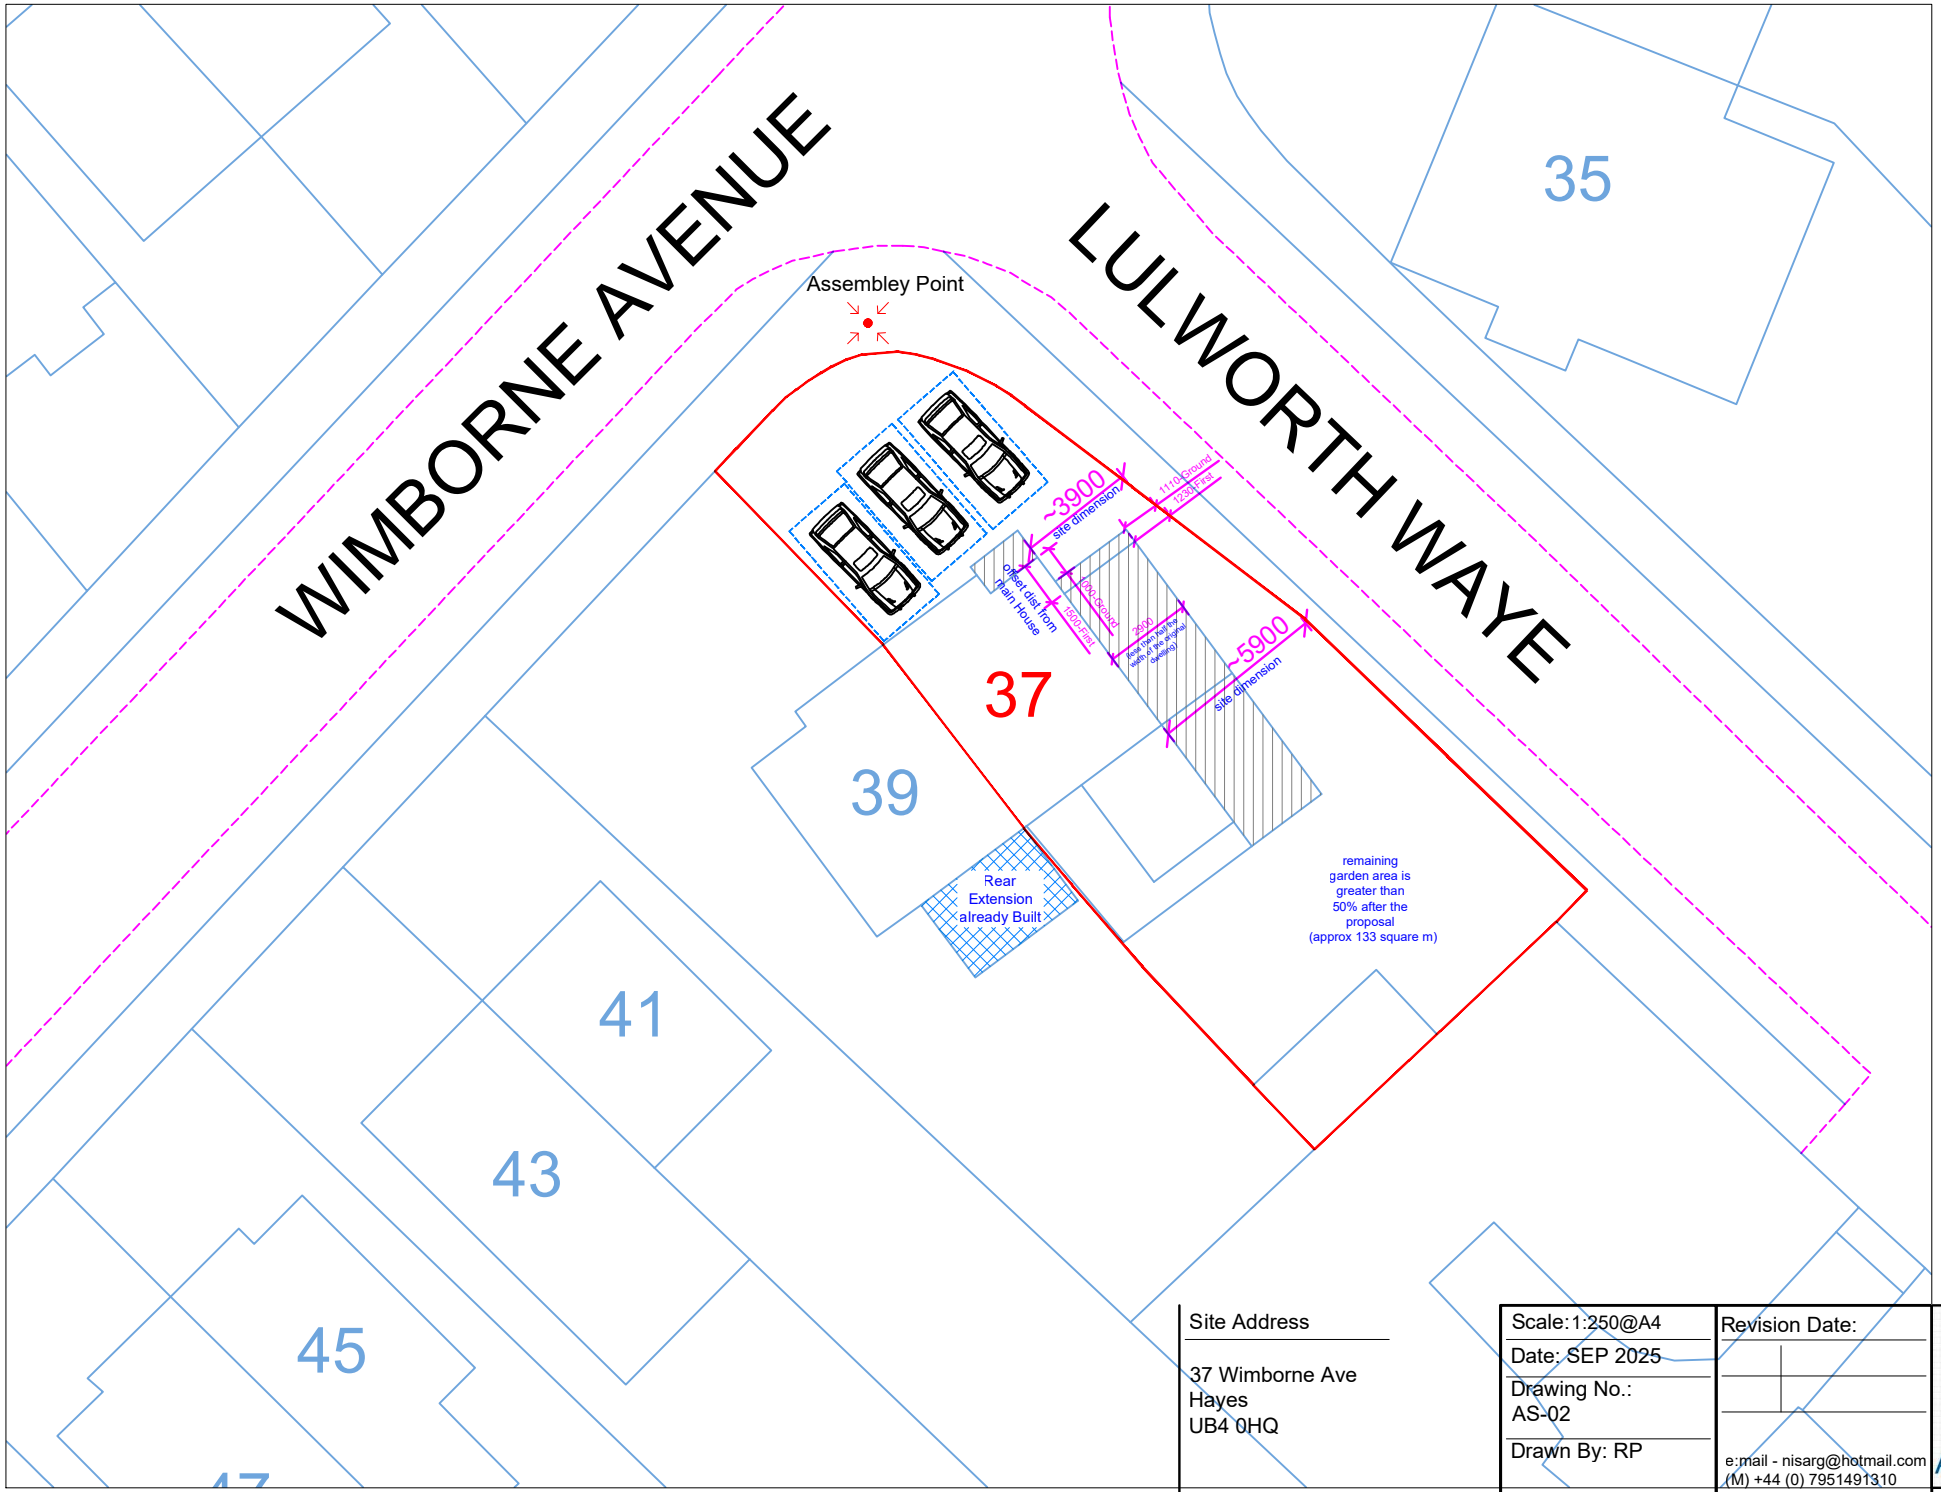


Site Address	
37 Wimborne Ave Hayes UB4 0HQ	
Scale:1:250@A4	Revision Date:
Date: SEP 2025	
Drawing No.: AS-02	
Drawn By: RP	

e:mail - nisarg@hotmail.com
(M) +44 (0) 7951491310
Art @ Rooshika