


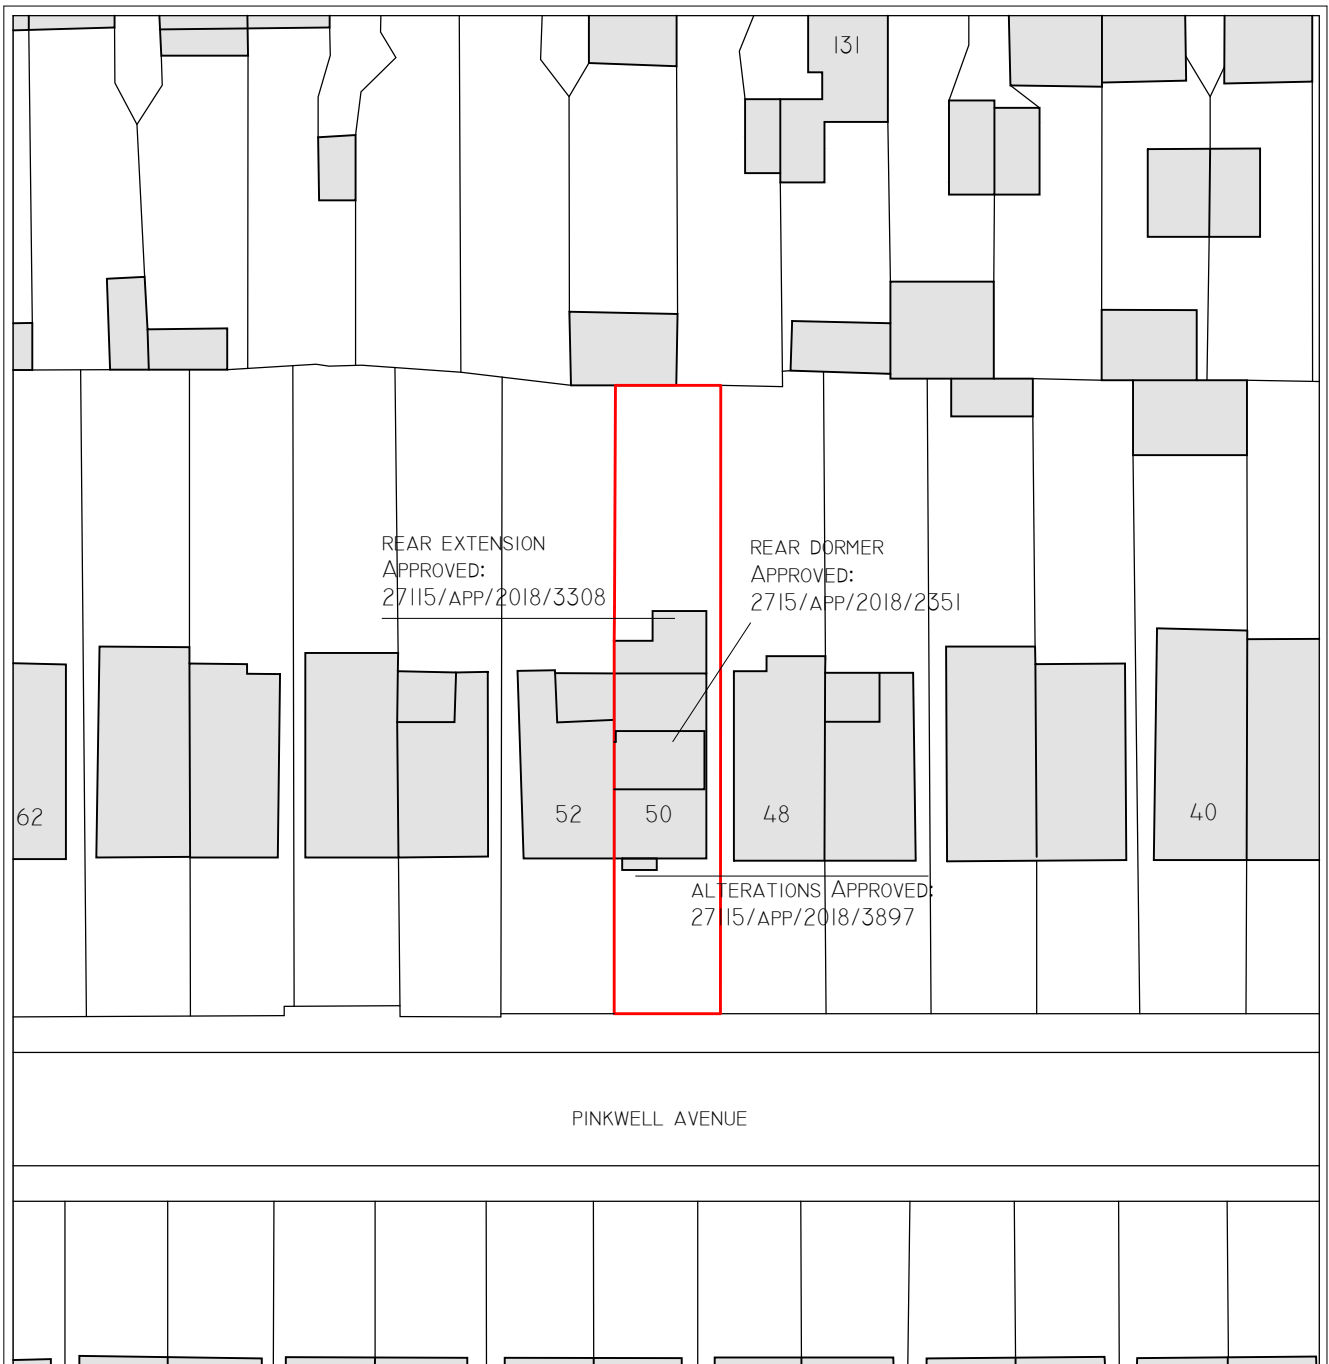

BLOCK PLAN SCALE 1:500

TITLE: Conversion of one dwellinghouse into two self-contained residential units (2 x 1 Bedroom Units) (Part-retrospective)

PROJECT: BLOCK PLAN

CLIENT: Mrs. Emma Sahota

PLACE: 50 Pinkwell Avenue,
Hayes,
Hillingdon
UB3 1NQ

CHARTERED ARCHITECTS
Clarks Barn, Bassetsbury Lane,
High Wycombe, Bucks HP11 1QX
M 07447659327 T 01494511421
alex@alexndarchitects.co.uk
www.alexndarchitects.co.uk




SCALE: 1:500 @A4

DATE: April 2022

Drawing Number

01

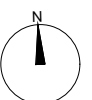

Our Ref: (AS RP01)

NOTES:

These drawings are subject to copyright law under the "Copyright, Designs & Patents Act 1988"
It is an infringement of copyright for another person to copy the work, distribute copies, lend or rent copyrighted work to another, or to adapt this work to create something else without the author's permission

