



Proposed RENDER finish
similar to existing house

Proposed brick finish
similar to existing house

Proposed windows and doors
similar to existing house




SIDE ELEVATION


PARTY SIDE ELEVATION

B


opening
sizes to be
smaller than
the approved
doors and
one roof light
only

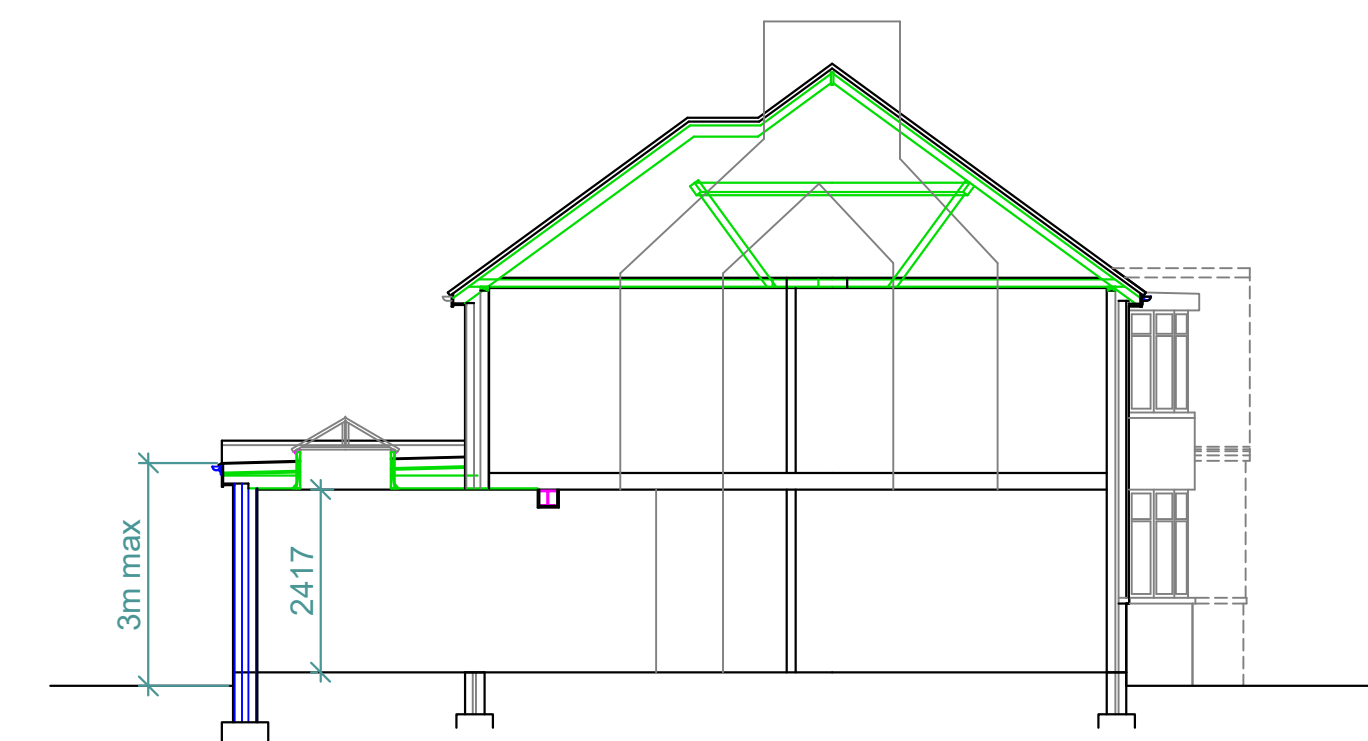

SECTION A-A

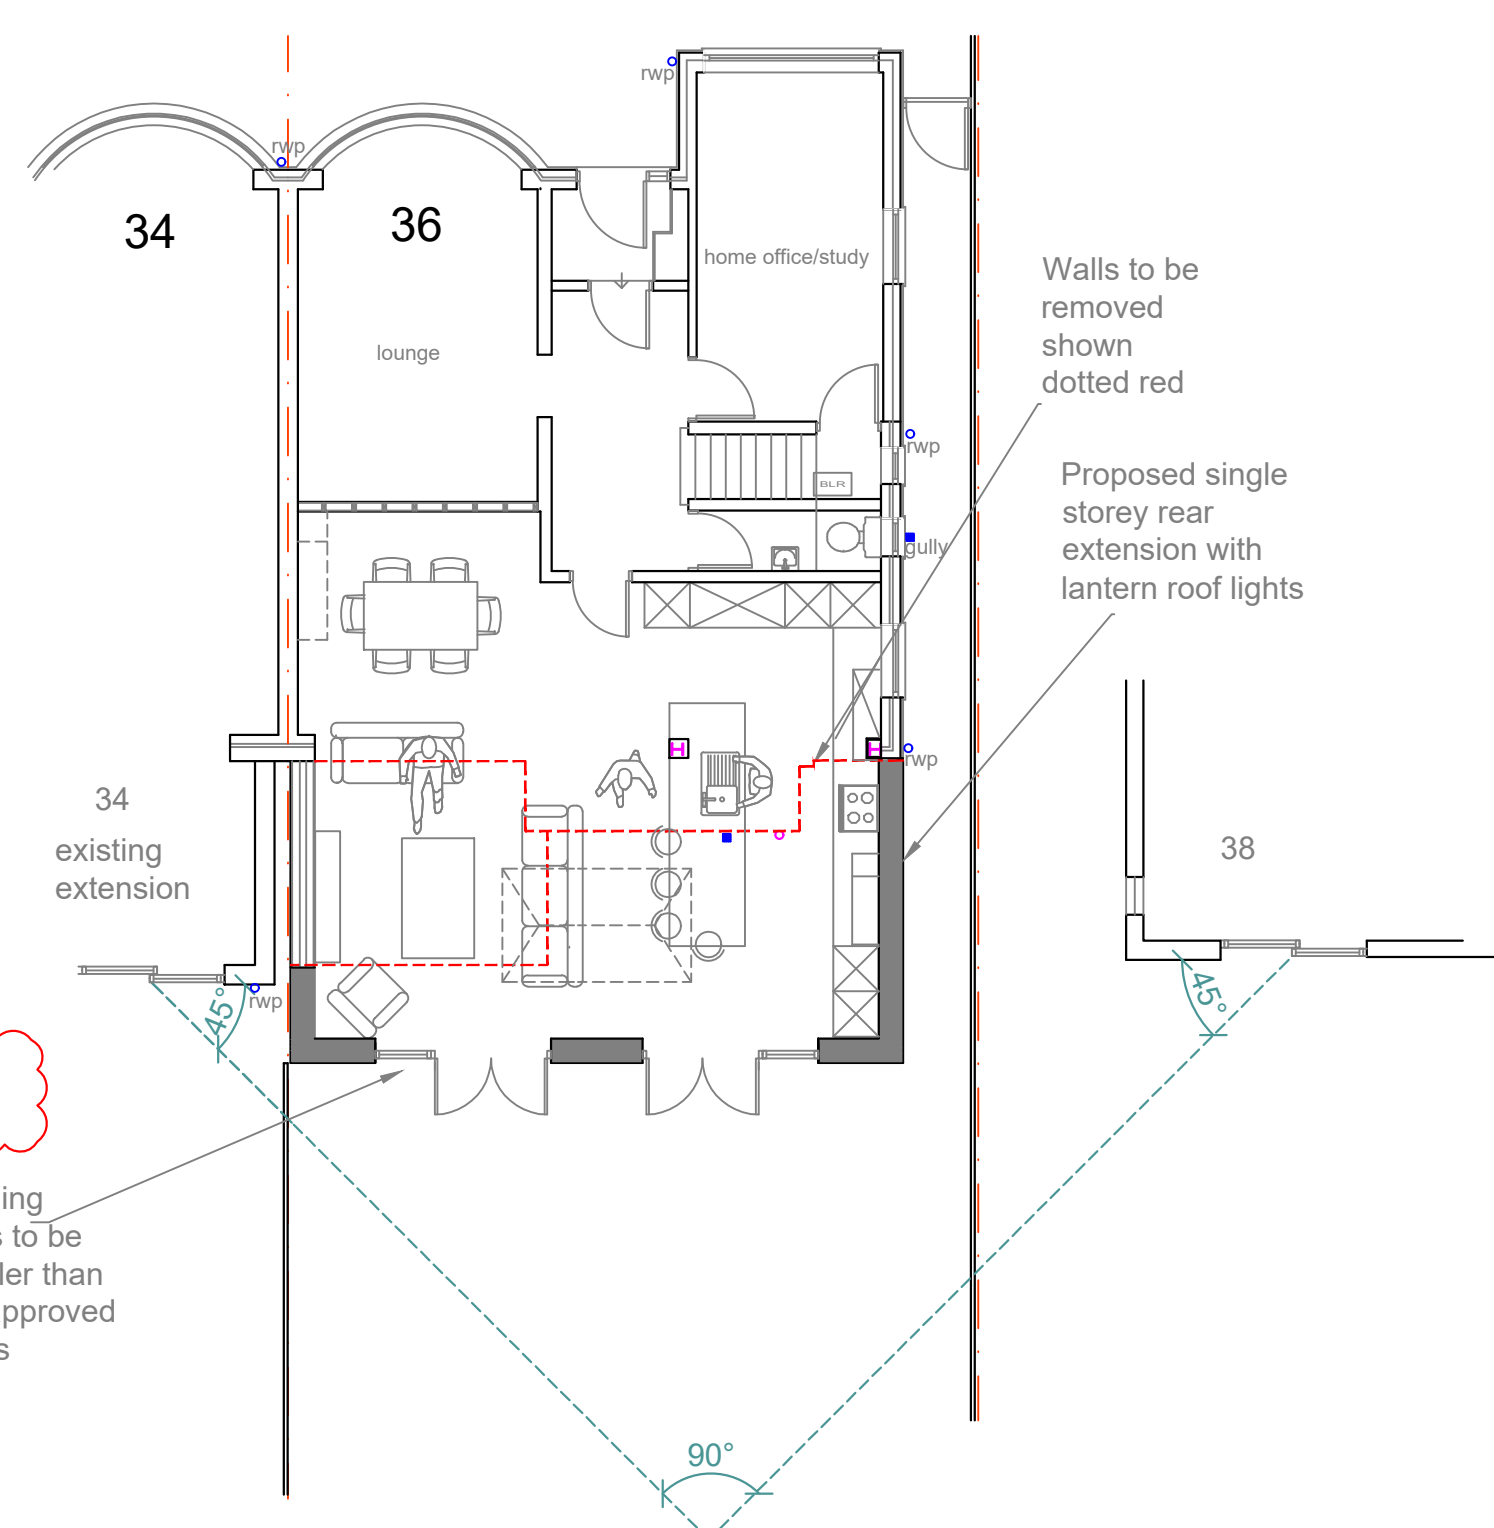

GROUND FLOOR LAYOUT

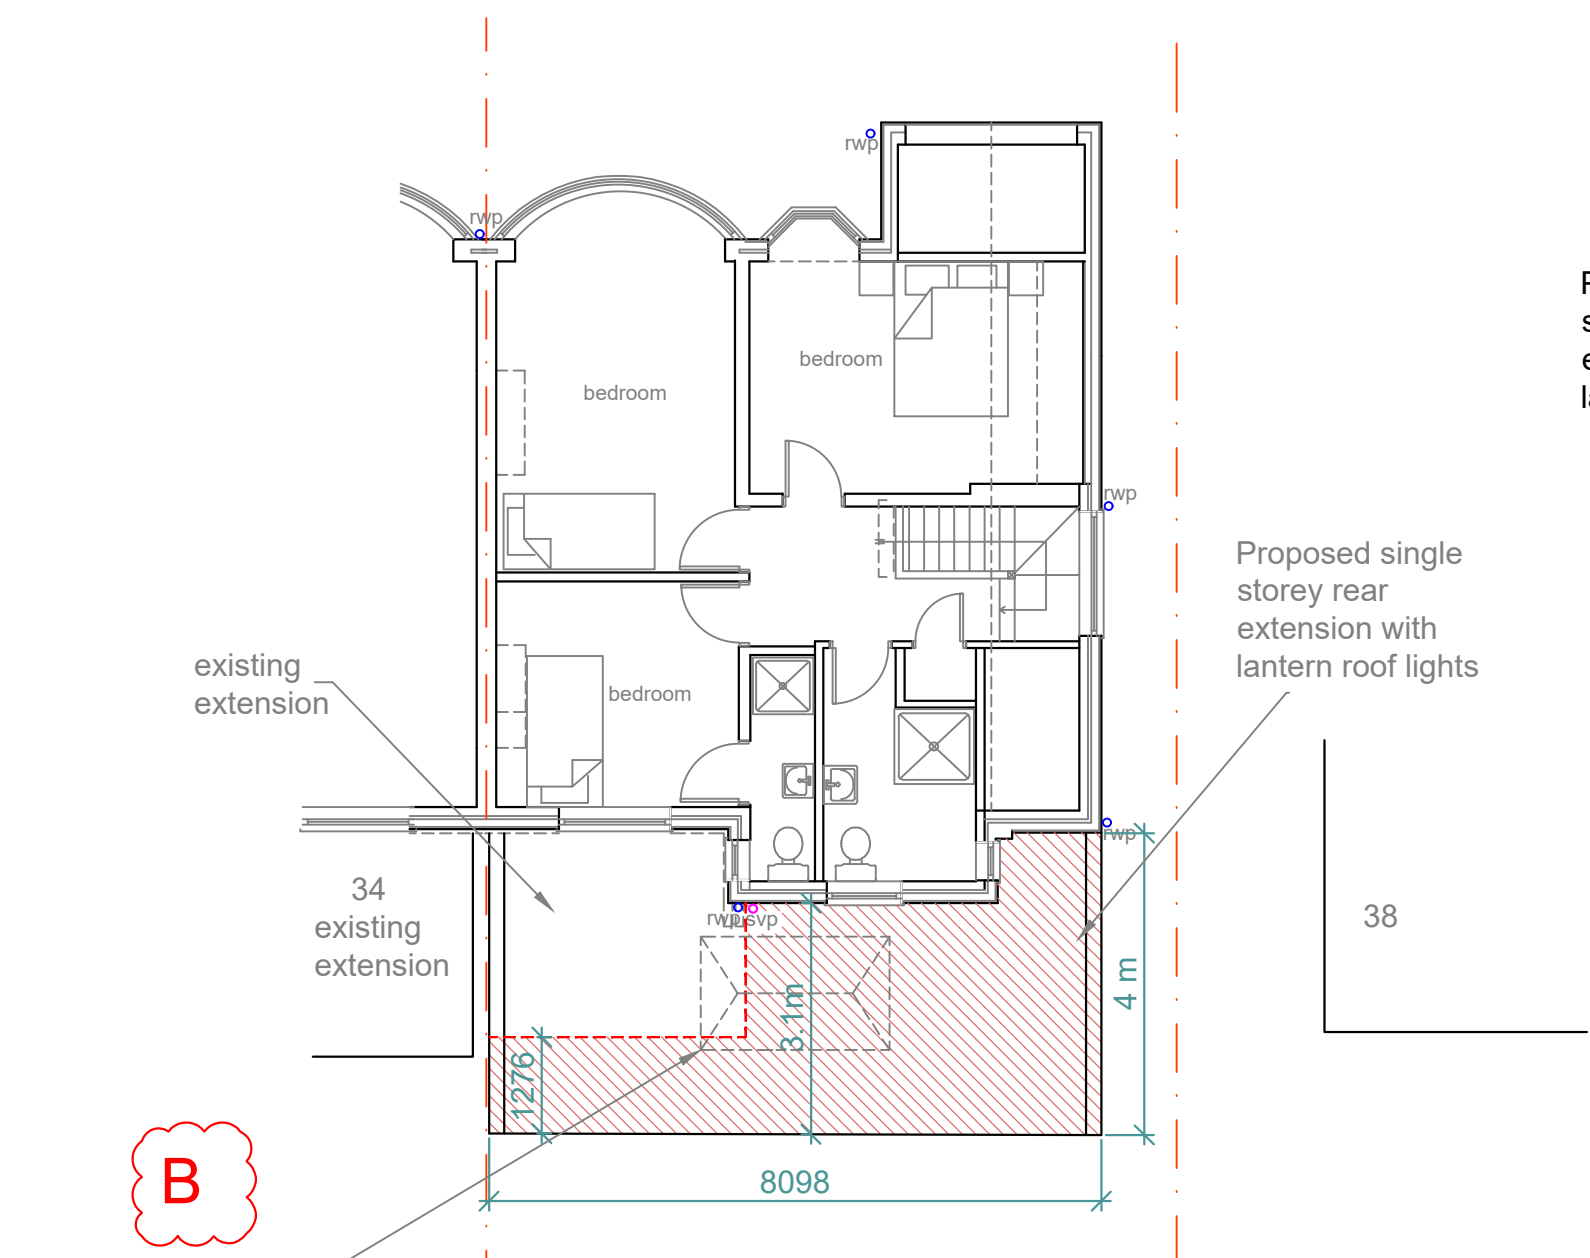

FIRST FLOOR LAYOUT
NO CHANGE



B

one roof light

Proposed single
storey rear
extension with
lantern roof light

Proposed single
storey rear
extension with
lantern roof lights

BLOCK PLAN
SCALE:1-200

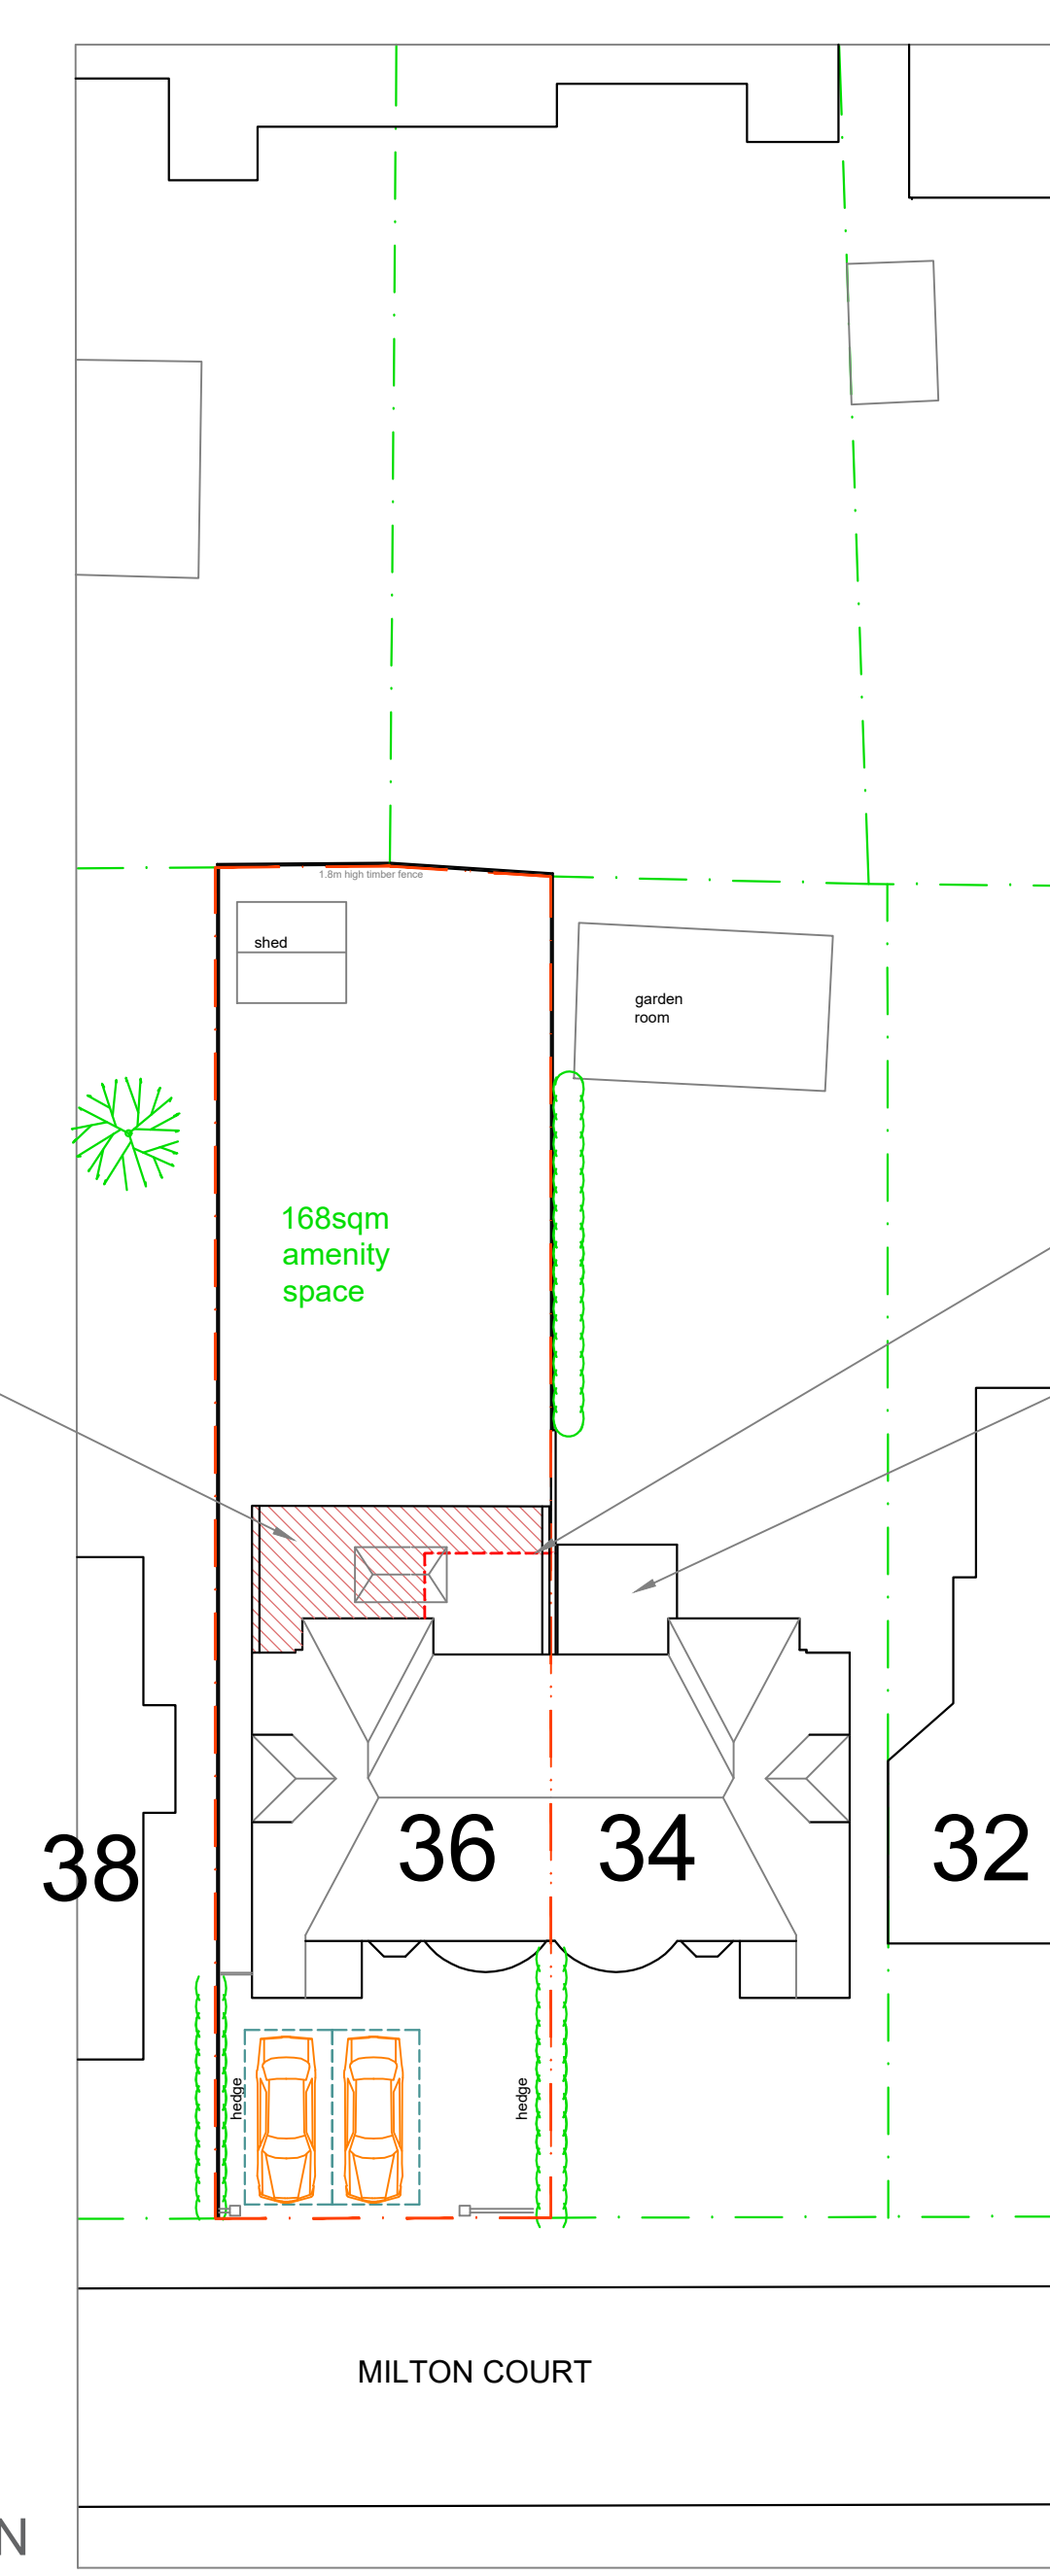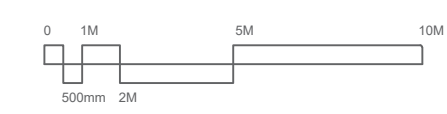

existing extension to
be rebuilt

existing
extension

B	nov	1 roof light removed proposed rear door sizes are smaller than the approved doors
rev no	rev date	info
36 Milton Court Ickenham UB10 8ND		
PROPOSED LAYOUT A532-P-02-rev B 1:100(A1)		
Drawn by: SK		Date of issue: Feb 2021
AVA home design		
07939592128		sevda@avahomedesign.co.uk