LOCATION PLAN

1 : 1250 SCALE

0m 10m 20m 30m 40m 50m 60m 70m 80m 90m 100m

SCALE @ 1:1250

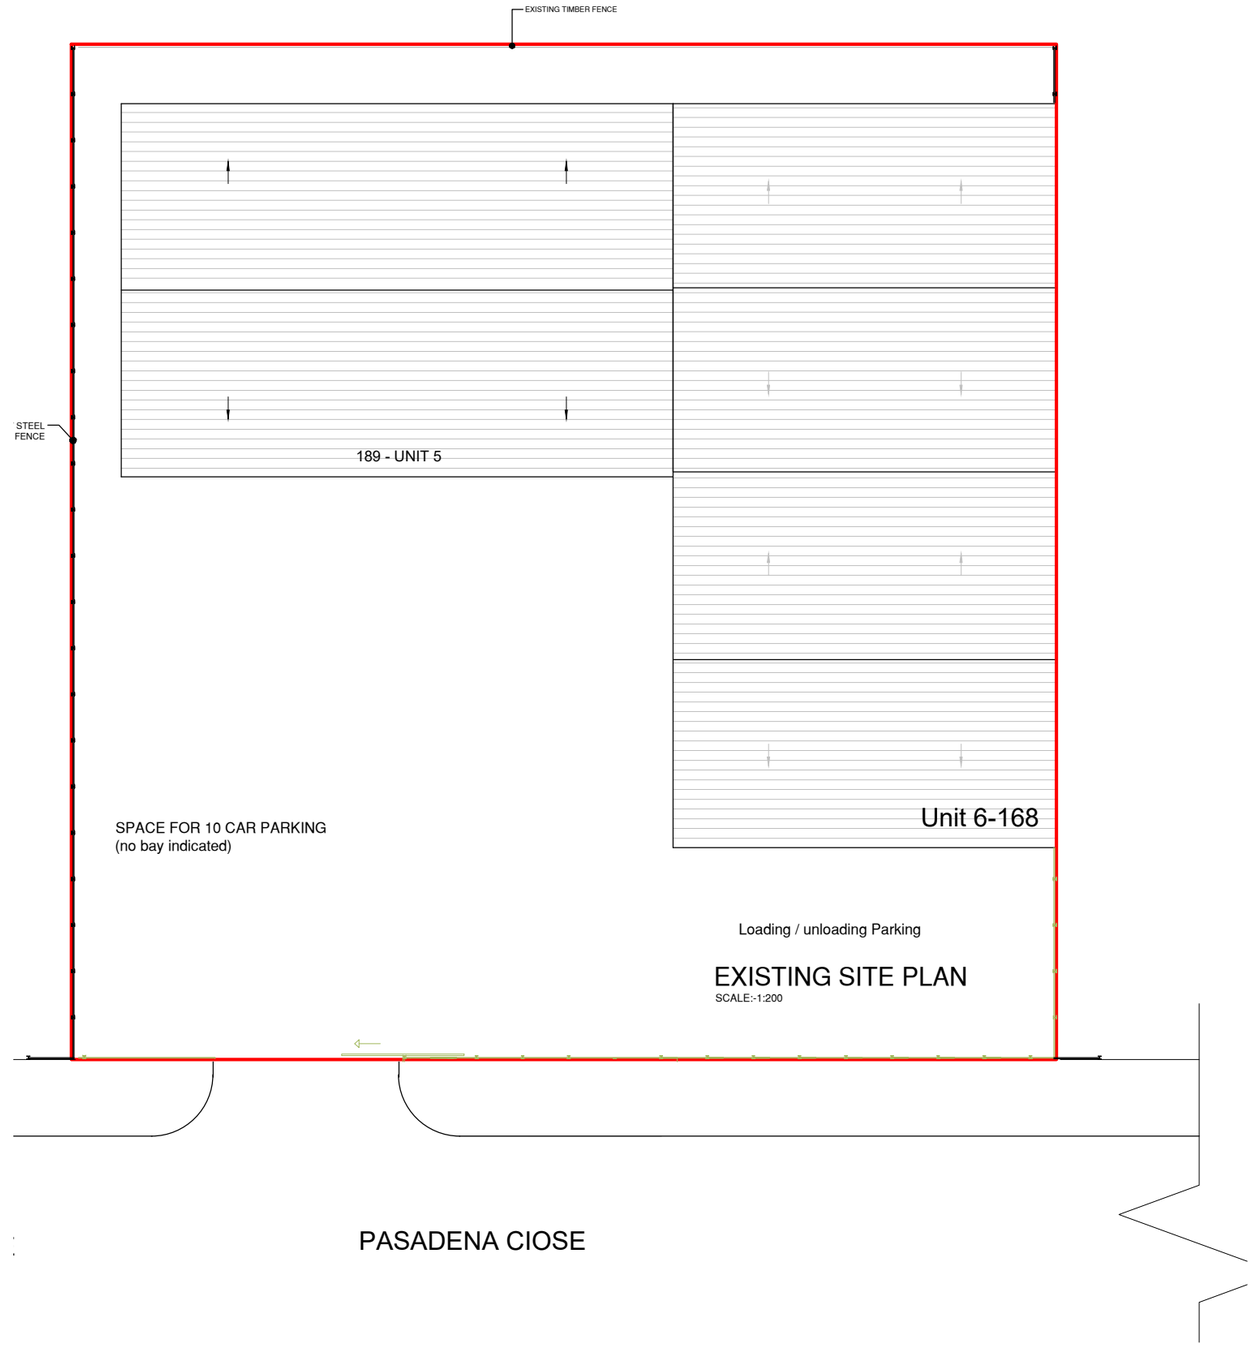

EXISTING SITE PLAN

SCALE:-1:200

0m 5m 10m 15m 20m

SCALE @ 1:200

NOTES :

Date	Revisions

SJR DESIGN LTD.

(ARCHITECTURAL STUDIO & CONSULTANT)

Client: MR. MHD SHAHER AL SADAT

Job Title

168, UNIT 6 PASADENA CLOSE
HAYES
UB3 3NQ

Drawing Title

LOCATION AND EXISTING SITE PLANS

Scale: 1 : 200 /1250 (A3)

Date: JULY 2026

Checked by: | Drawn by: RS

Drg No. TP/764/01

Rev.