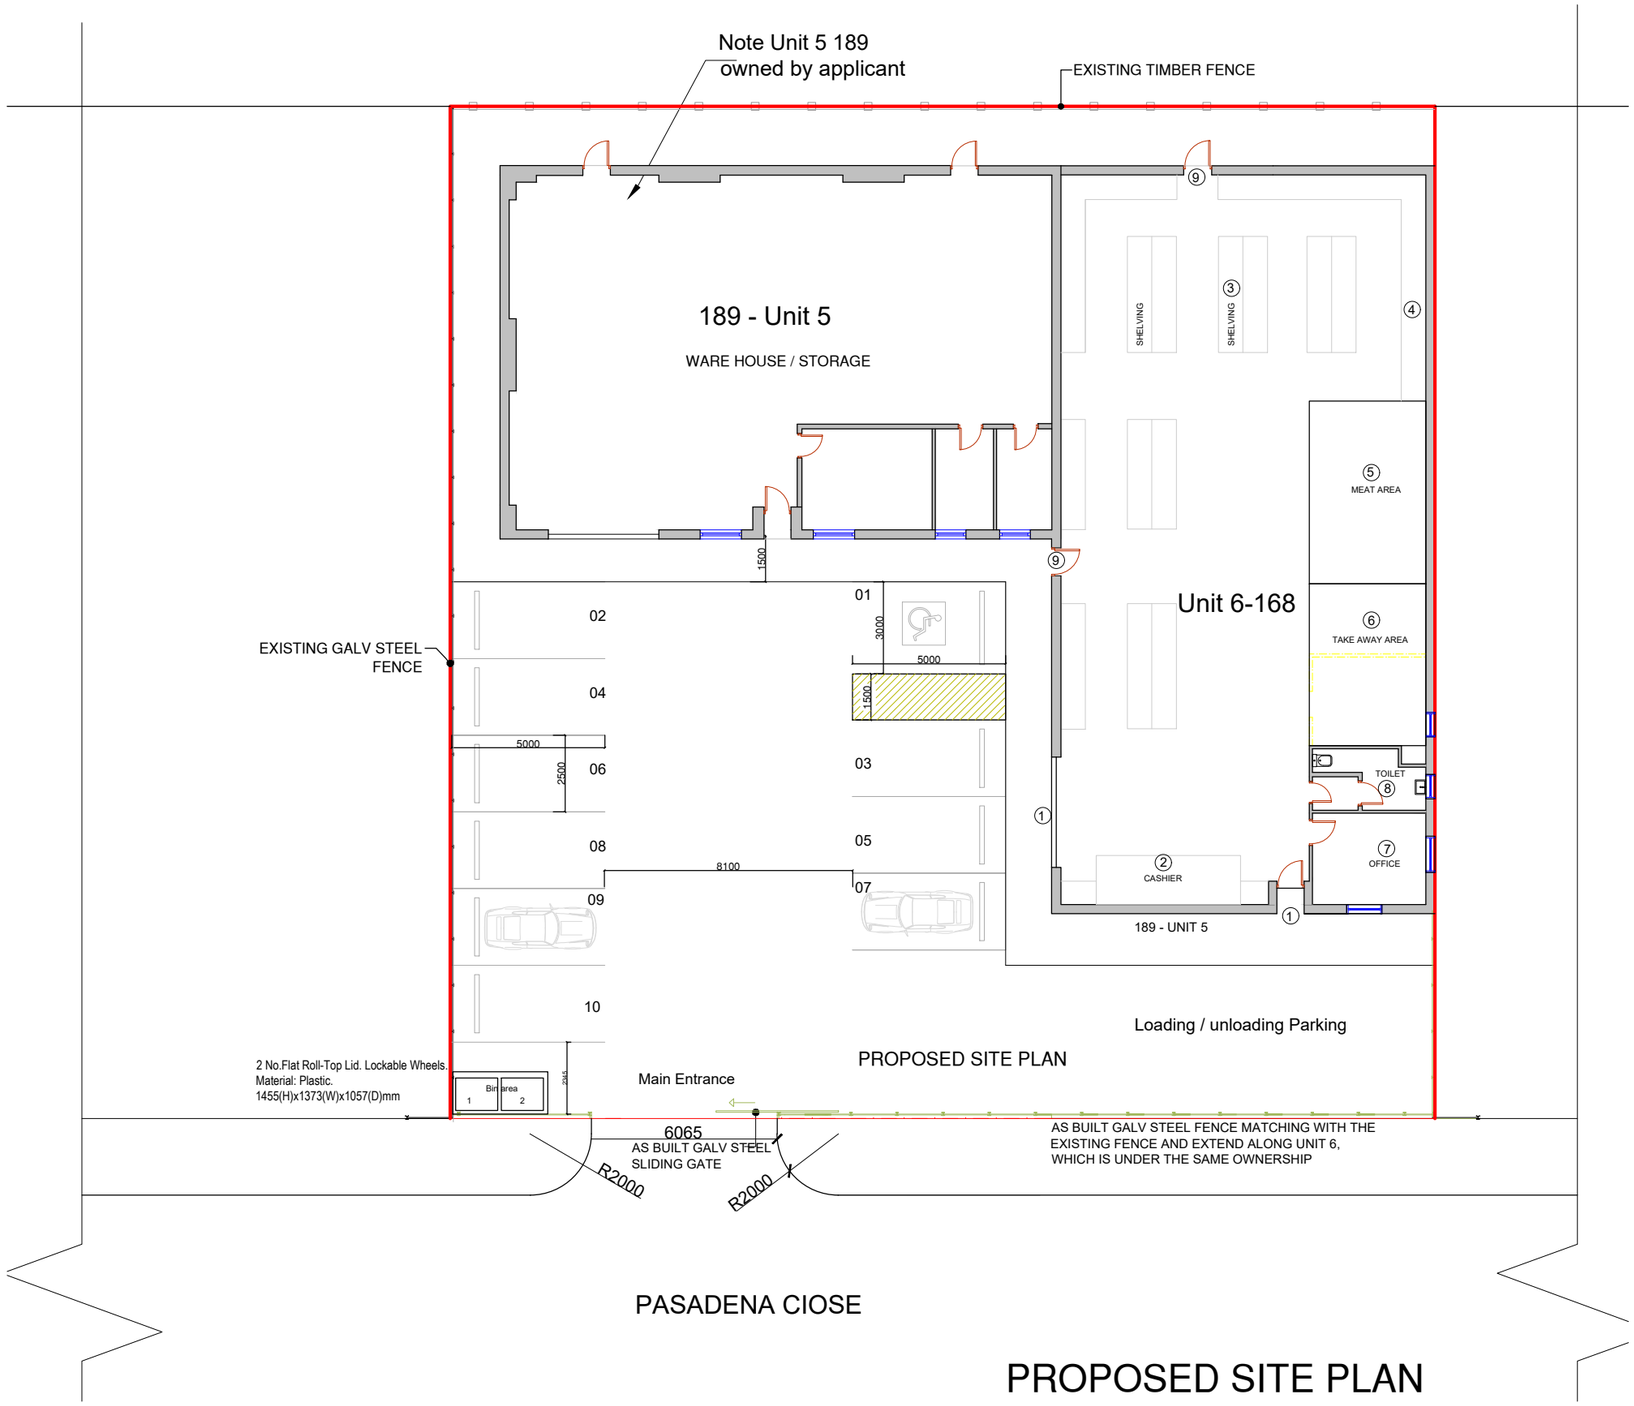

PROPOSED SITE PLAN

EXISTING FENCE

AS BUILT FENCE

BOUNDARY LINE

EXISTING TIMBER FENCE

0m 5m 10m 15m 20m

SCALE @ 1:200

NOTES :

Date	Revisions

SJR DESIGN LTD.
(ARCHITECTURAL DESIGN & CONSULTANT)

Client: MR. MHD SHAHER AL SADAT

Job Title

168, UNIT 6 PASADENA CLOSE
HAYES
UB3 3NQ

Drawing Title

PROPOSED SITE PLAN

Scale: 1 : 200 (A3)

Date: JULY 2026

Checked by: | Drawn by: RS

Drg No. TP/764/09

Rev.